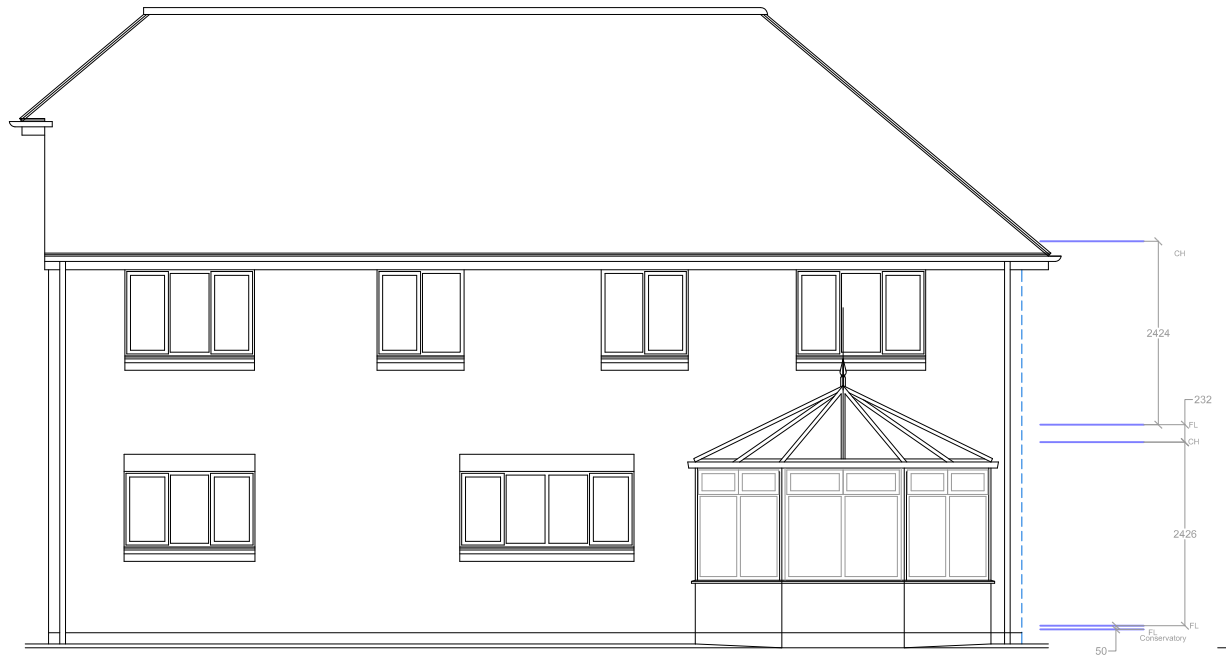

Existing Rear (West) Elevation

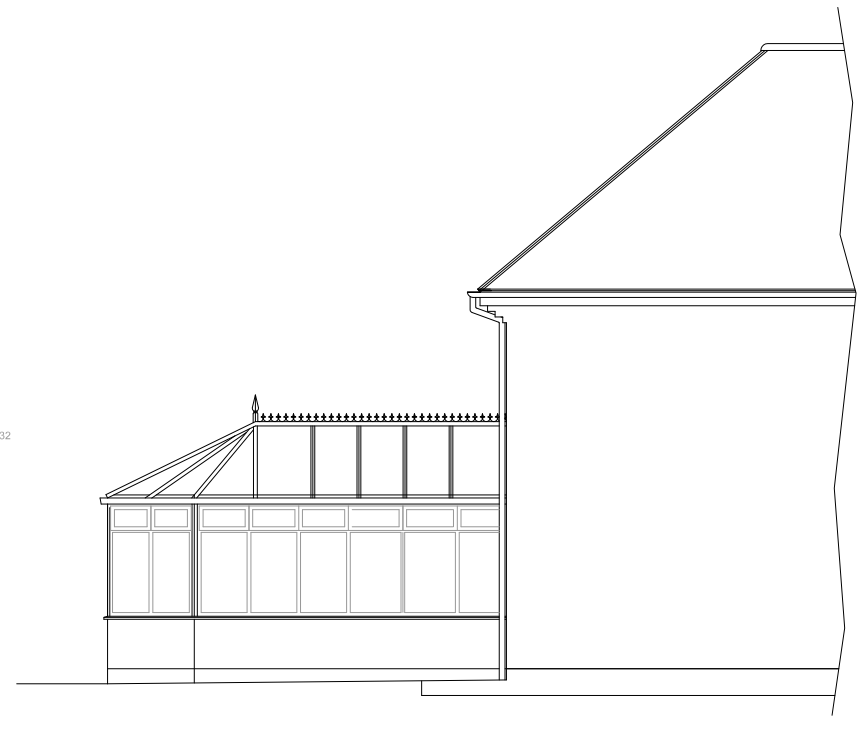

Existing Side (South) Elevation

0 5

Scale 1:100 @ A3



Existing Side (North) Elevation

TREVOR E.UNSTED

55–57 SEA LANE RUSTINGTON WEST SUSSEX BN16 2RQ Tel 07486030547
trevorunsted@outlook.com

Client Mrs L Lickorish

Project–Proposed Rear Extension at 49 First Avenue, Worthing West Sussex BN14 9NJ

Drawing– Existing Elevations

Scale as shown

Date January 2024

Drawn AJP/TU

Copyright

Drawing No. 24/4988/3

Revisions

The contractor must check all dimensions and levels on site and no dimensions are to be scaled from drawings.

It is the contractor's responsibilty to ensure compliance with all statutory authority requirements, carry out works with total regard to existing and retained structure. Works and materials to latest CP/BS.

Drawing to be read in strict accordance with engineer's information where applicable.

All structural timber C16 unless otherwise noted. All structural and external timber to be pressure impregnated with preservative, cut ends site swabbed with Cuprinol or similar treatment.

Local autority to witness satisfactory test on all new and affected foul/storm drainage