ADUR DISTRICT COUNCIL

Adur District Council

Town and Country Planning Act 1990

Office use
App. ADC/0134/07
Date Rc. 19 MAR 2007
Fee 135

Householder's planning application form

Use this form to apply for planning permission to extend or alter your house or flat, to build a garage or other structure on your property or to create access for a vehicle onto a classified road (please read note 9).

Please read the notes before you fill in this form.

1 Please give the address of the property to be altered or extended.

3 GORDON ROAD
LANCING
WEST SUSSEX BN15 9LP

2 Type of property (please tick)

Detached House	☐	Terraced House	☐	Other (please give details)	☐
Semi-detached House	☐	Flat	☑	SEMI-DET. BUNGALOW	

3 Please describe the development you are applying for.

LONG PORCH OUTSIDE BACK DOOR

4 Applicant (in block capitals)

Full name : MRS JANET HEWINGS
Address (including postcode):
3 GORDON ROAD
LANCING
WEST SUSSEX BN15 9LP
Phone Number: [redacted]
Home: [redacted]
Work:
Extension:
Fax Number: N/A

Agent (if any)

Full name :
Address (including postcode):
Phone Number:
Home:
Work:
Extension:
Fax Number:

5 Please enclose four copies of this form and four sets of plans.
Please number

	Plan number	Scale
Location plan	C03/07	1:1250
Block plan	03 07 01	1:500
Floor plan		1:100
Elevations		
Other		

6 Will the development involve cutting down any trees? Yes ☐ No ☑
If "Yes", please show these clearly on the block plan.

7 Will the development (including any new or altered access) affect a public footpath or any other public right of way? Yes ☐ No ☑

8 Does this application require a fee? (See note 3) Yes ☑ No ☐

If "No", please tick the option that applies (See note 3) A ☐ B ☐ C ☐

If "Yes", please state the fee enclosed (See note 4) £135

Signature: [redacted] Date: 1/02/2007

Please print your name: JANET HEWINGS

Certificate under Article 7 of the Town and Country Planning (General Development Procedure) Order 1995

If anyone else owns the land or part of it, you must fill in Certificate B, which you can get from the Planning Section. You must also tell the owner of the land about this application by serving a notice on them. If you own all of the land, you must fill in Certificate A below.

Certificate A

I confirm that:

- Nobody except the applicant was an owner of any part of the land involved at the beginning of the period of 21 days before the date of this application, and
- none of the land this application relates to is an agricultural holding or part of an agricultural holding.

Signature: [redacted] Date: 1/02/2007

Please print your name: JANET HEWINGS

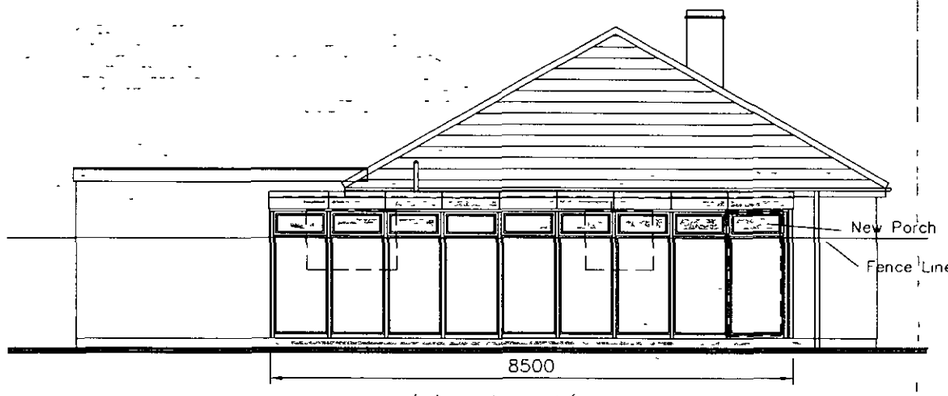

Side Elevation.

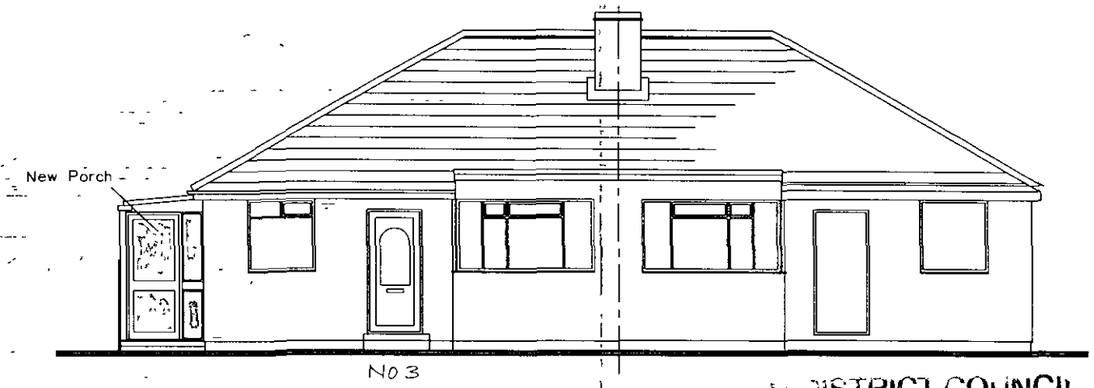

Front Elevation

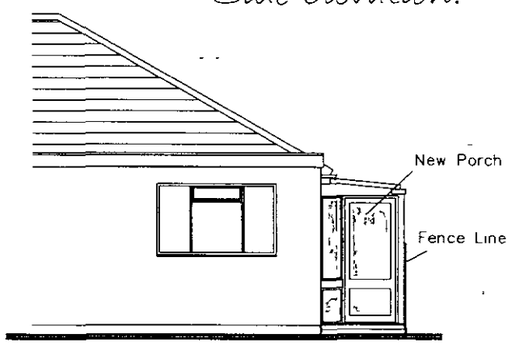

Rear Elevation.

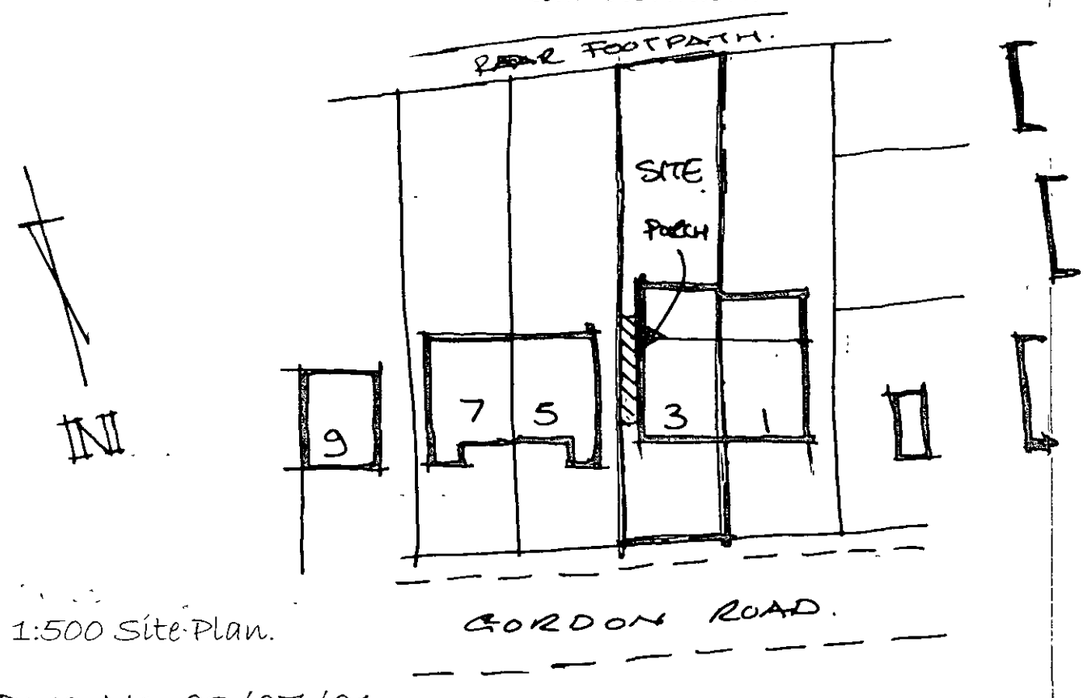

1:500 Site Plan.

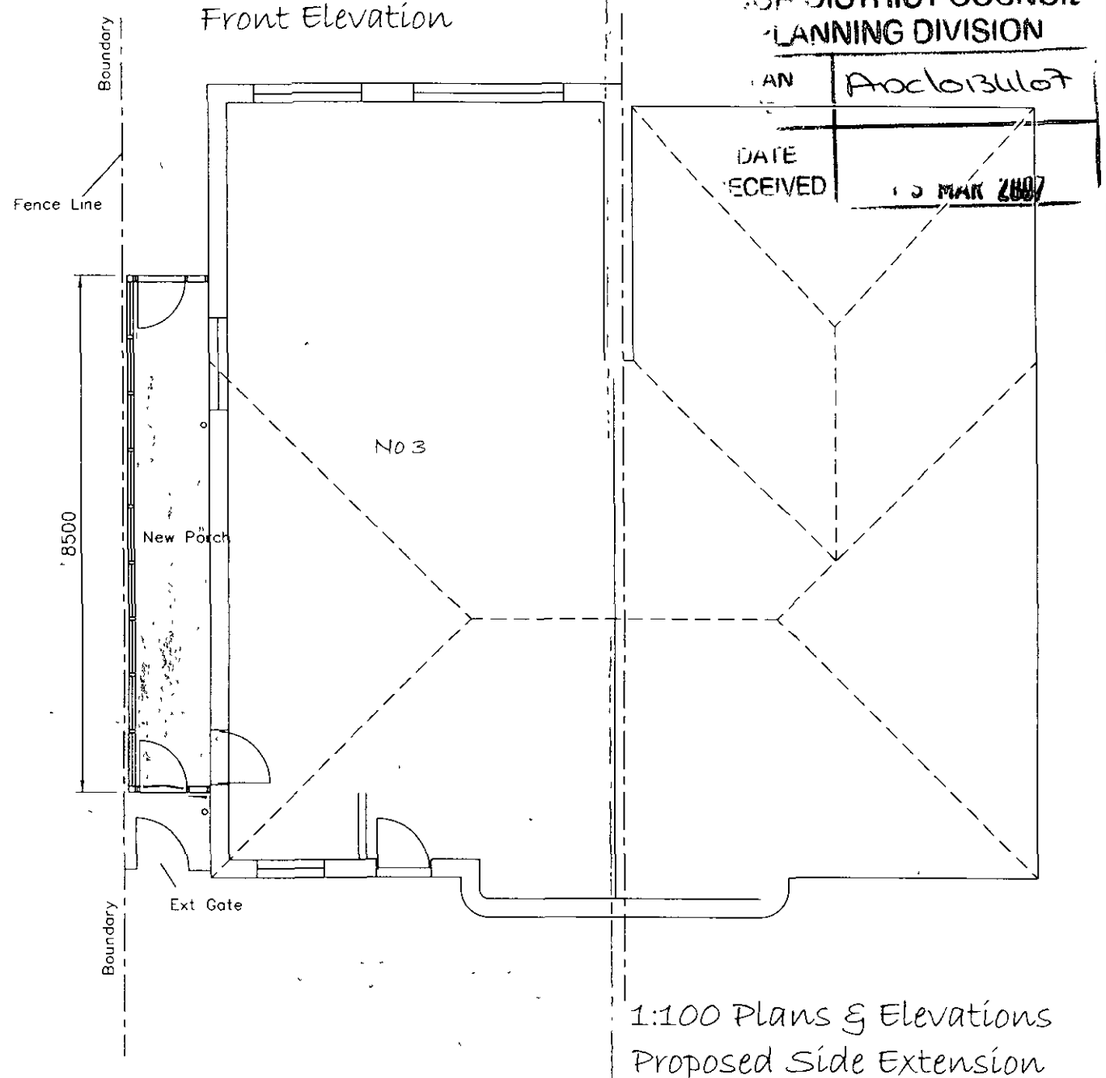

...UR DISTRICT COUNCIL
...LANNING DIVISION
...AN Adc/0134/07
DATE
...ECEIVED ... MAR 2007

1:100 Plans & Elevations
Proposed Side Extension
3, Gordon Road.
Lancing, West Sussex.

Dwg No 03/07/01

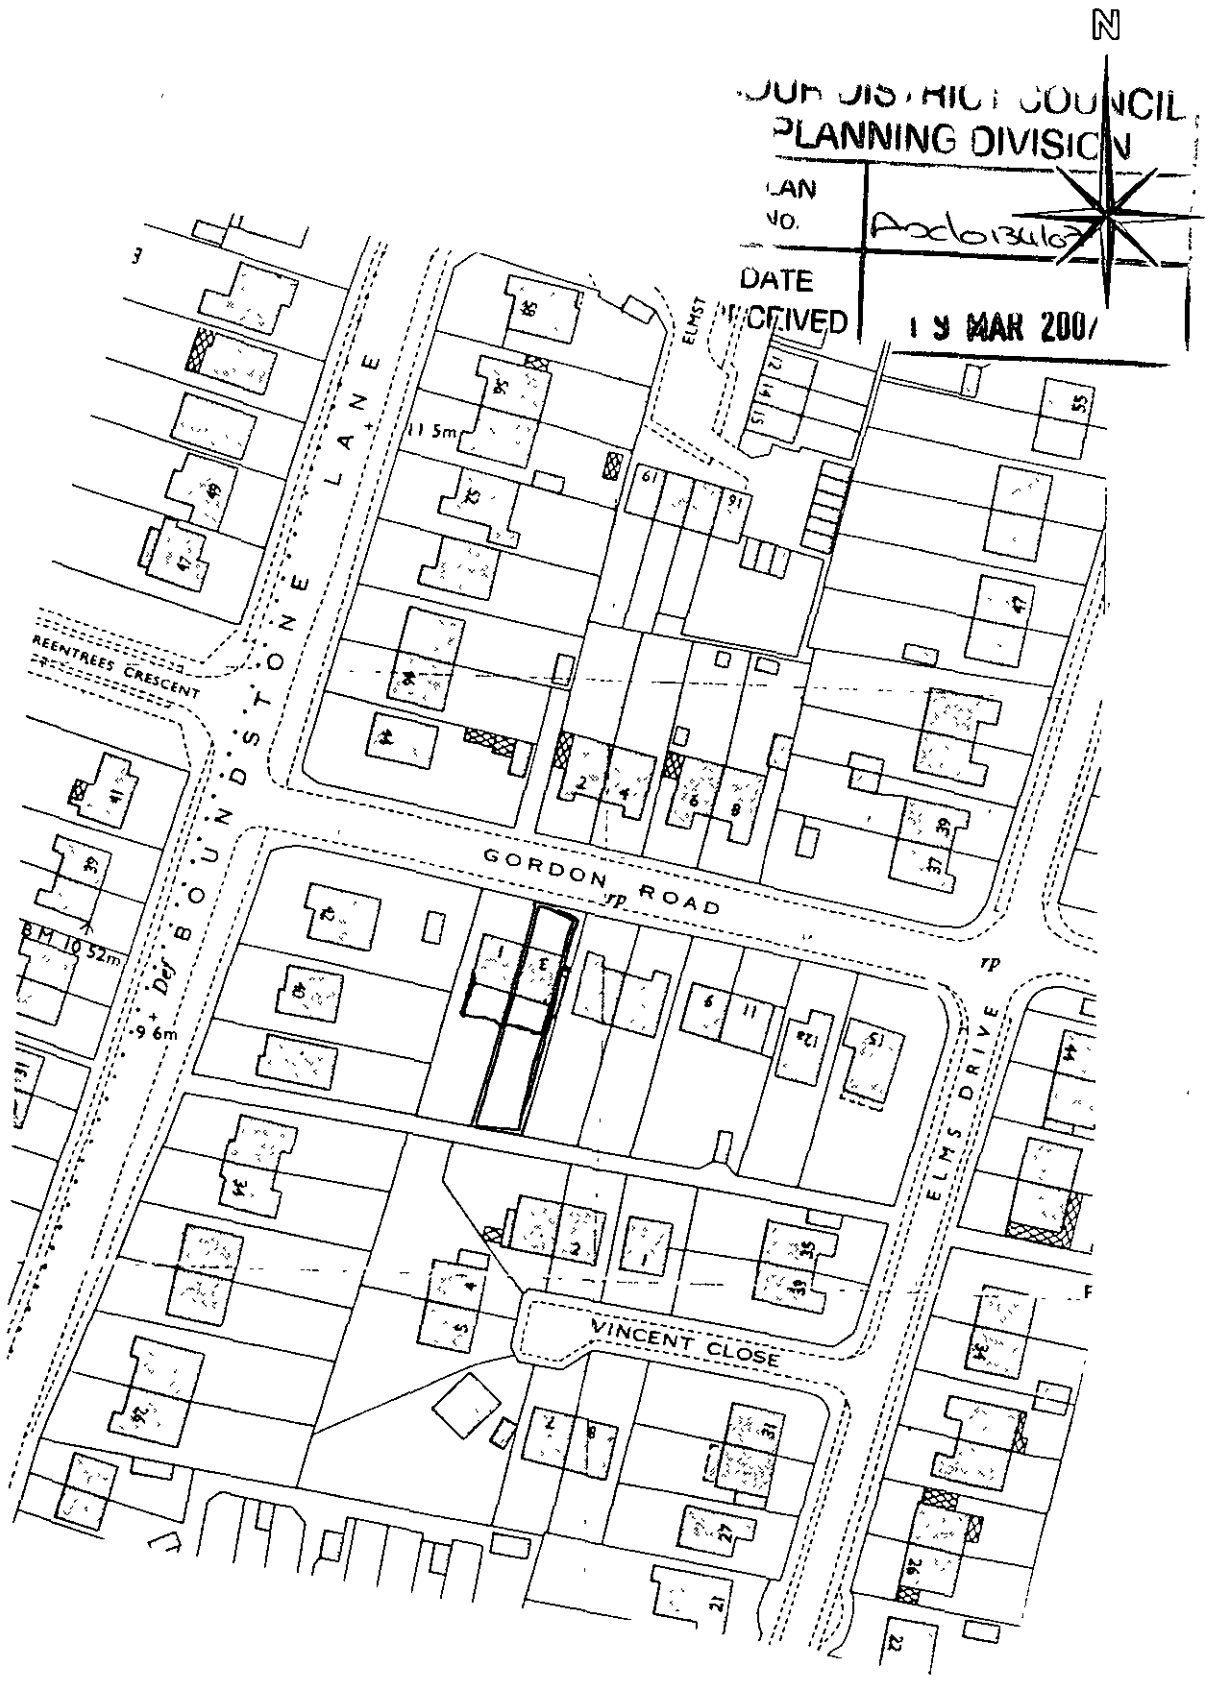

1:1250

Location Plan

Dwg L03/07

Proposed Side Extension
3, Gordon Road.
Lancing, West Sussex.

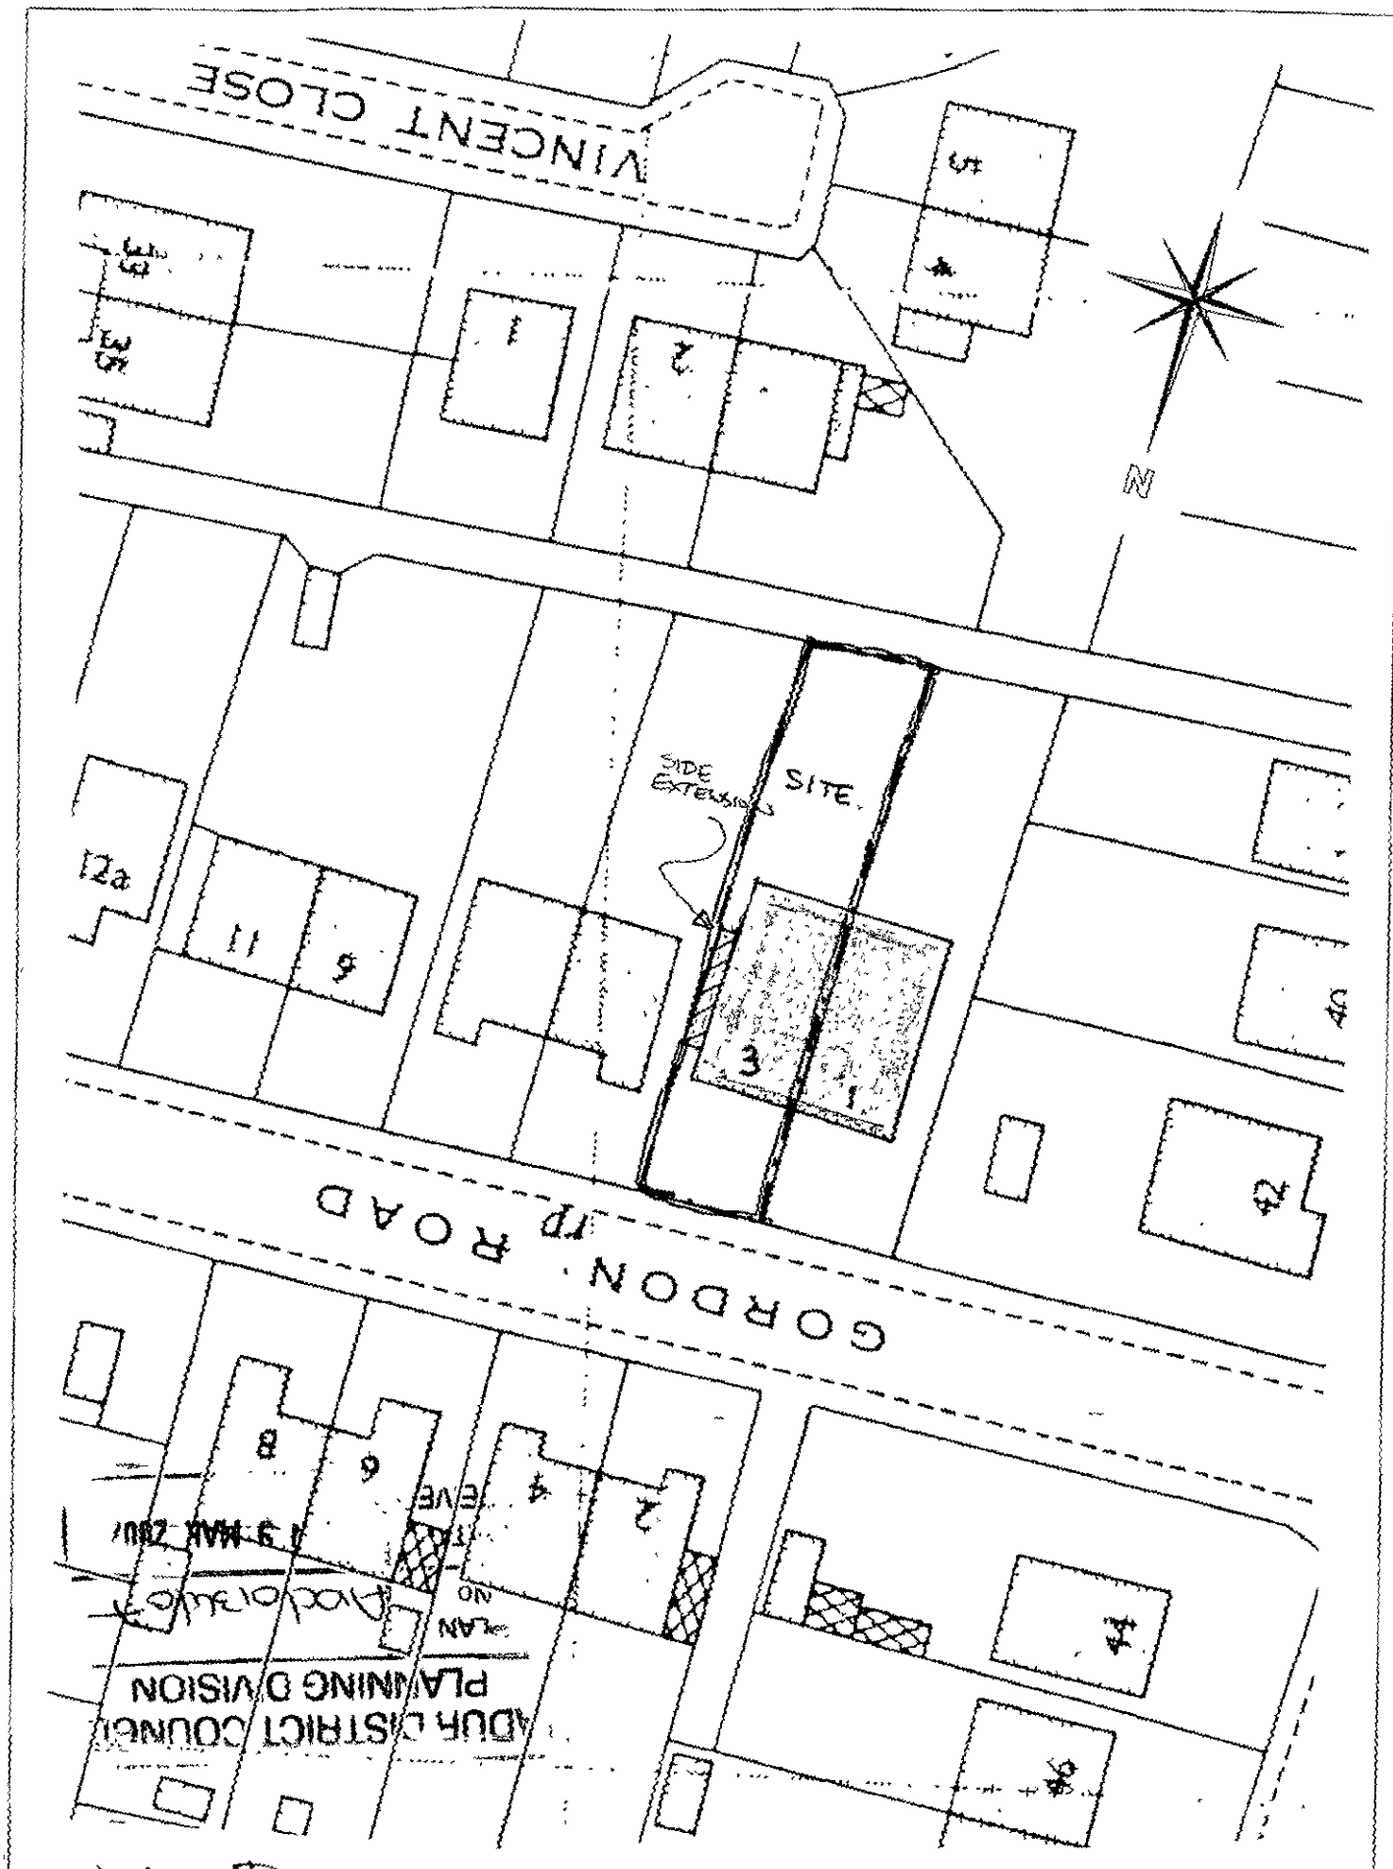

Site Plan 1:500

DWG L03/07/S.

Proposed Side Extension
3, Gordon Road
Lancing, West Sussex