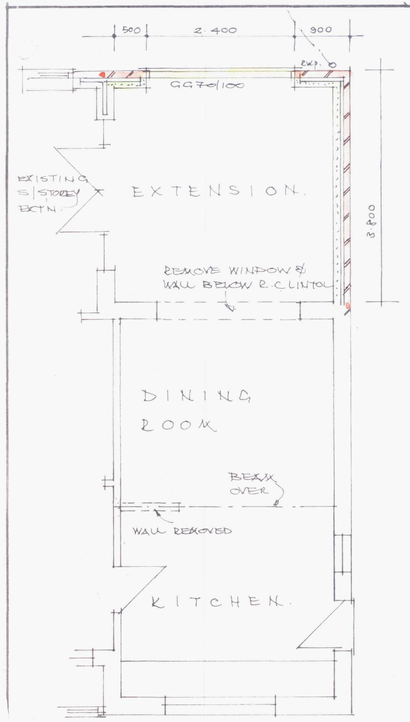

PART GROUND FLOOR PLAN

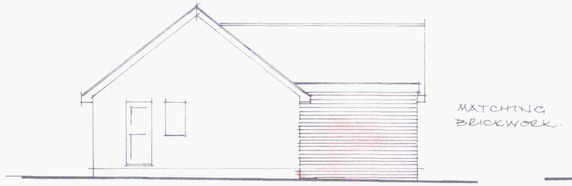

West Elevation

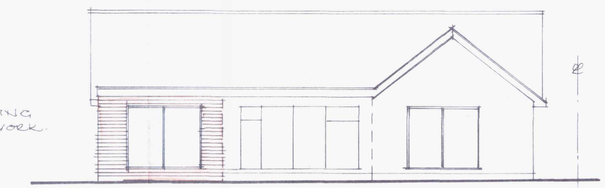

South Elevation

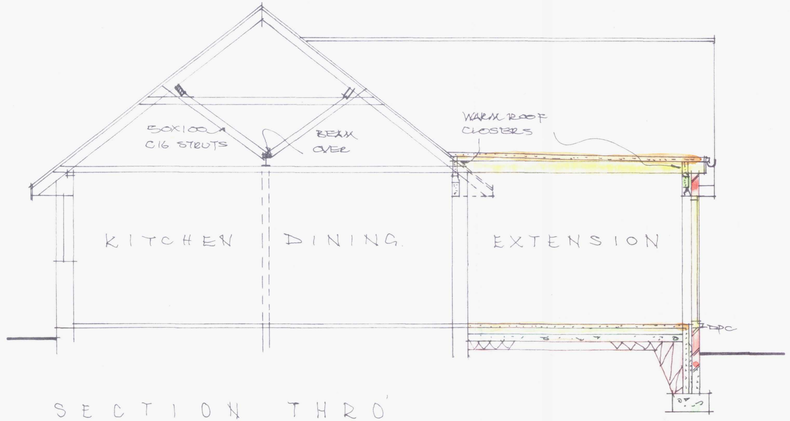

SECTION THRO'



Location Plan
Scale 1/1250



Block Plan
Scale 1/500

ADUR DISTRICT COUNCIL
PLANNING APPLICATION
APPROVED
DATE - 8 DEC 2006

Proposed
Single Storey Extension
@ 5 St Paul's Avenue
Sompting
West Sussex
For
Mr & Mrs. D. Lock

ADUR DISTRICT COUNCIL
PLANNING DIVISION
PLAN No. ADC/0408/06
DATE RECEIVED 31 OCT 2006

scale : 1:50 1:100
date : DEC. 2006
drawn : rj.b

Drwg. 1884

ROBERT J. BAKER H.N.C. Bldg.
JUGLANS, MOUNT WAY,
LANCING, WEST SUSSEX.
01903 754976