Location Plan

6 Glebe Close, Grand Avenue, Lancing, West Sussex BN15 9RW
Drawing No 31.06.01 Client; Mr Mrs T Harrington

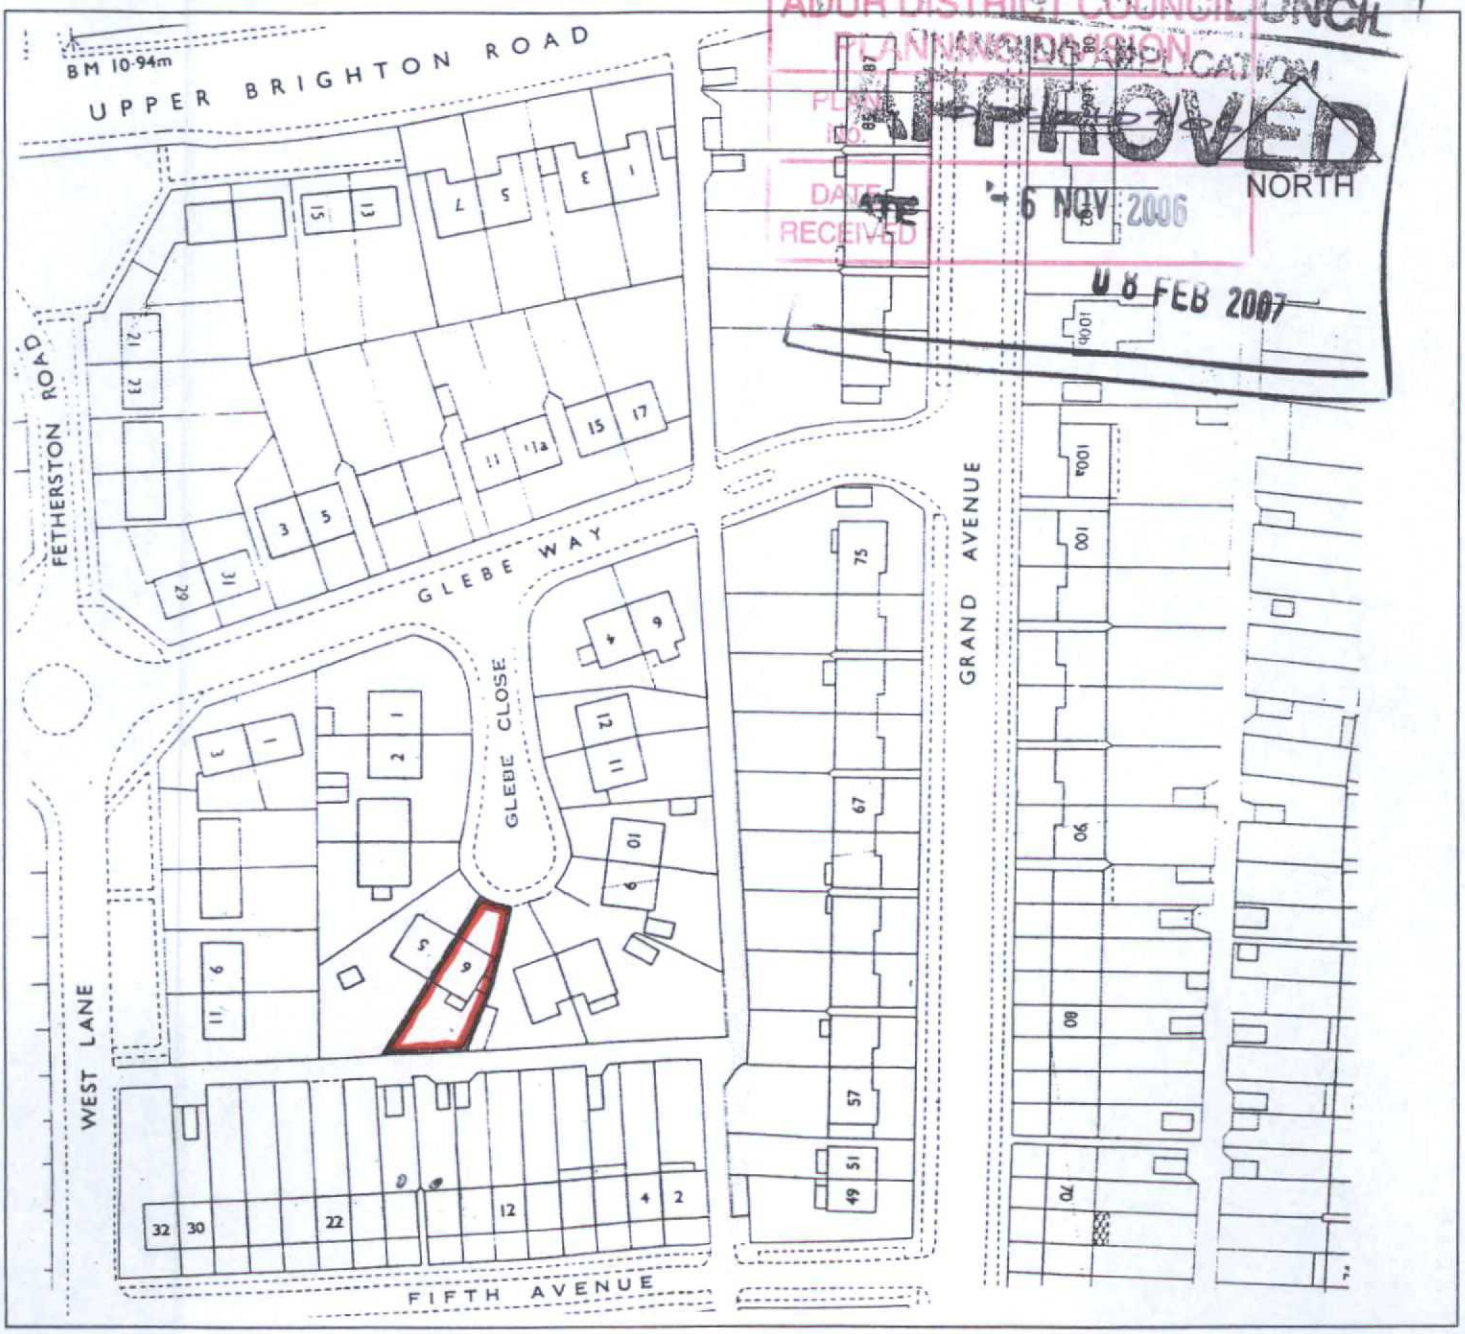

Colin Jessey Associates

Reproduced from H.M Land Registry title at scale 1:1250
This plan is produced for identification of the site and although believed to be correct it does not form any contract.

ADUR DISTRICT COUNCIL
PLANNING DIVISION

PLAN NO	AWP/001/08
DATE RECEIVED	03.01.07

AMENDMENT

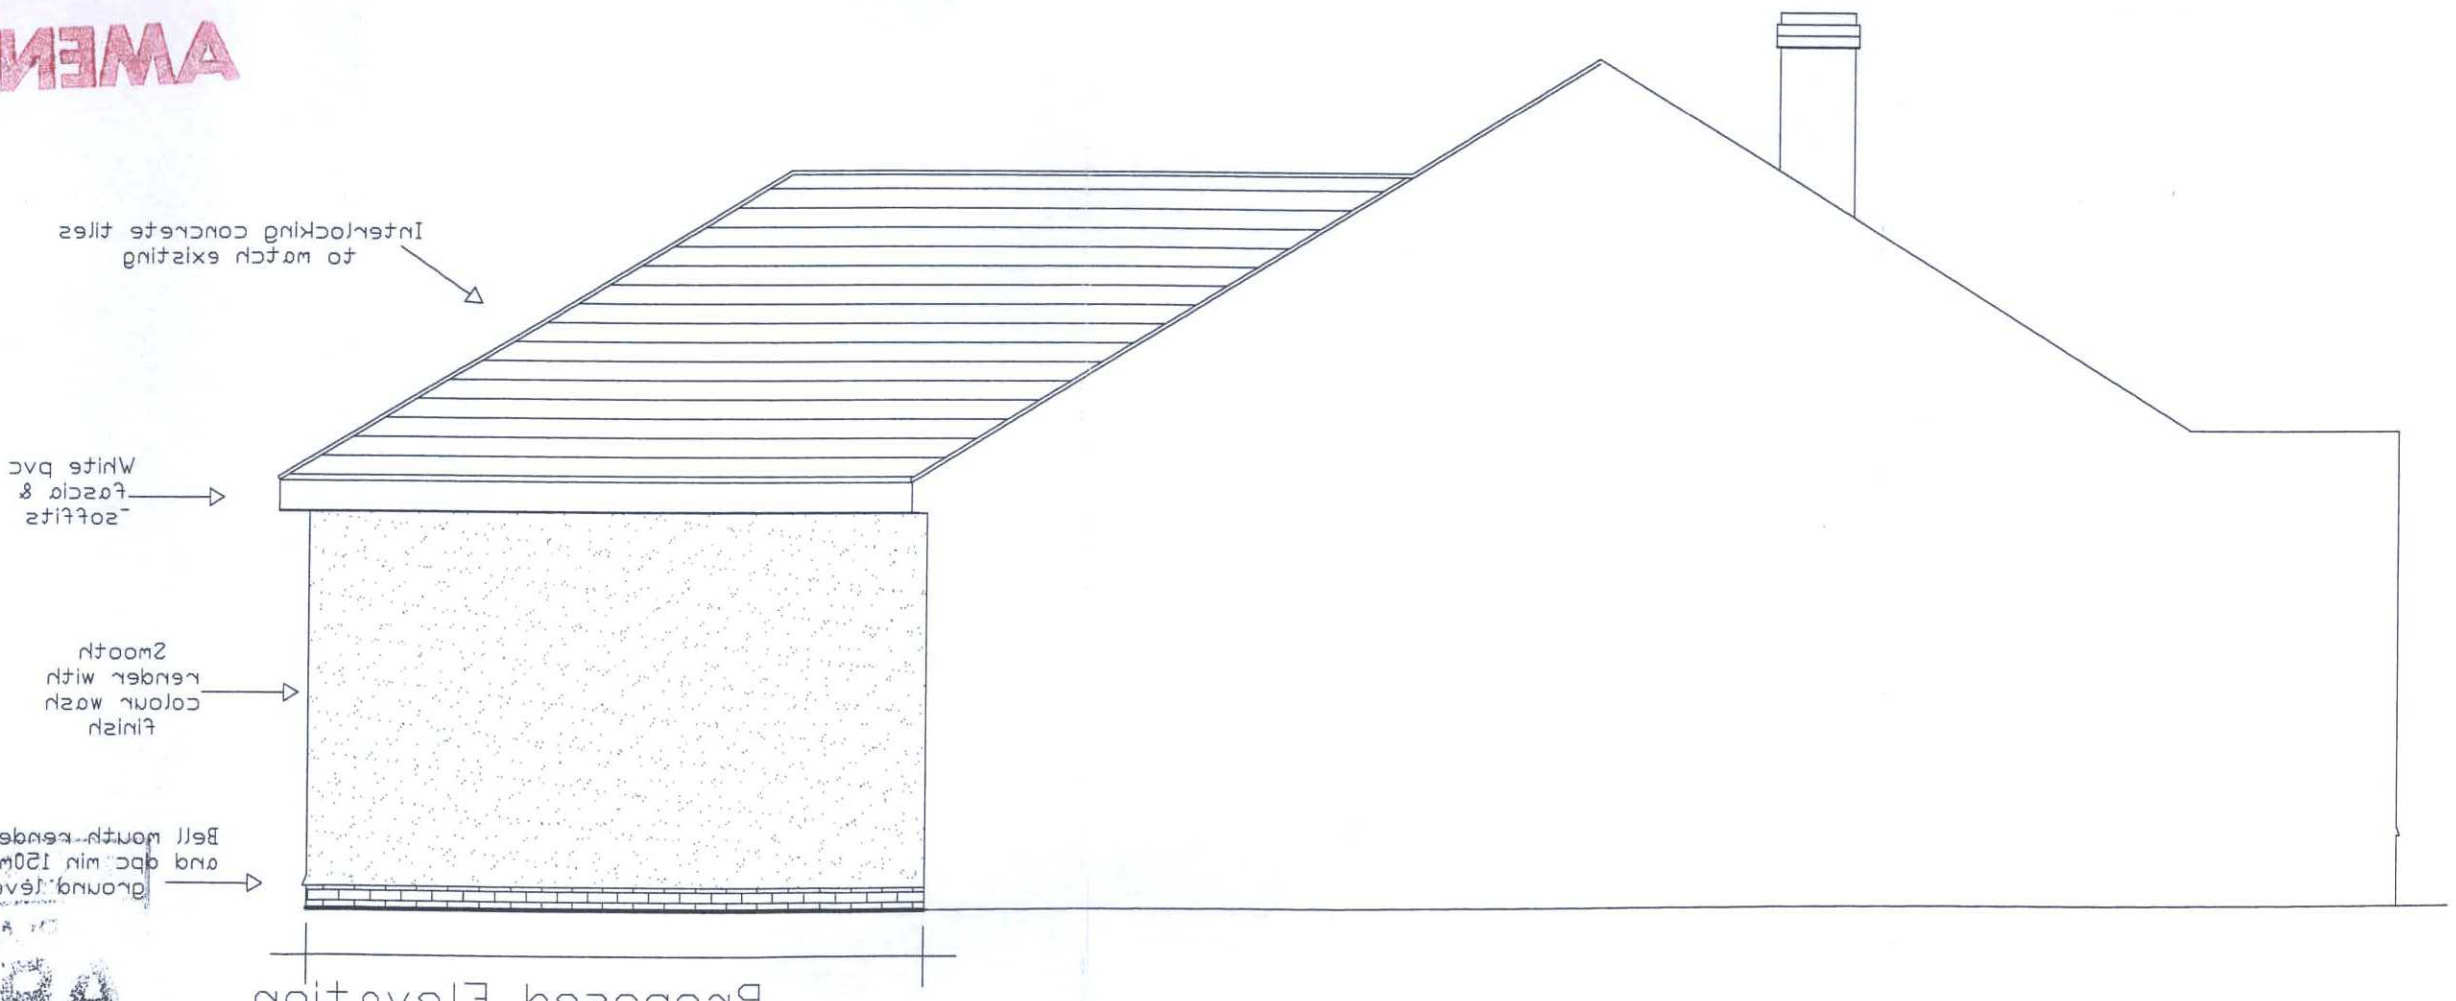

Proposed Elevation

Side West Elevation

APPROVED

DATE

0 8 FEB 2007

Colin Jessey Associates
29 Parkfield Road, Tarring, Worthing, West Sussex, BN13 1EP
e-mail colinjessey.co.uk
tel 01903 212019

Proposed Elevations at:
6 Glebe Close, Grand Avenue, Lancing, BN15 9RW
DWG 031.06.07 REV A Scale 1:50 Date 21/12/06