
SC/PB

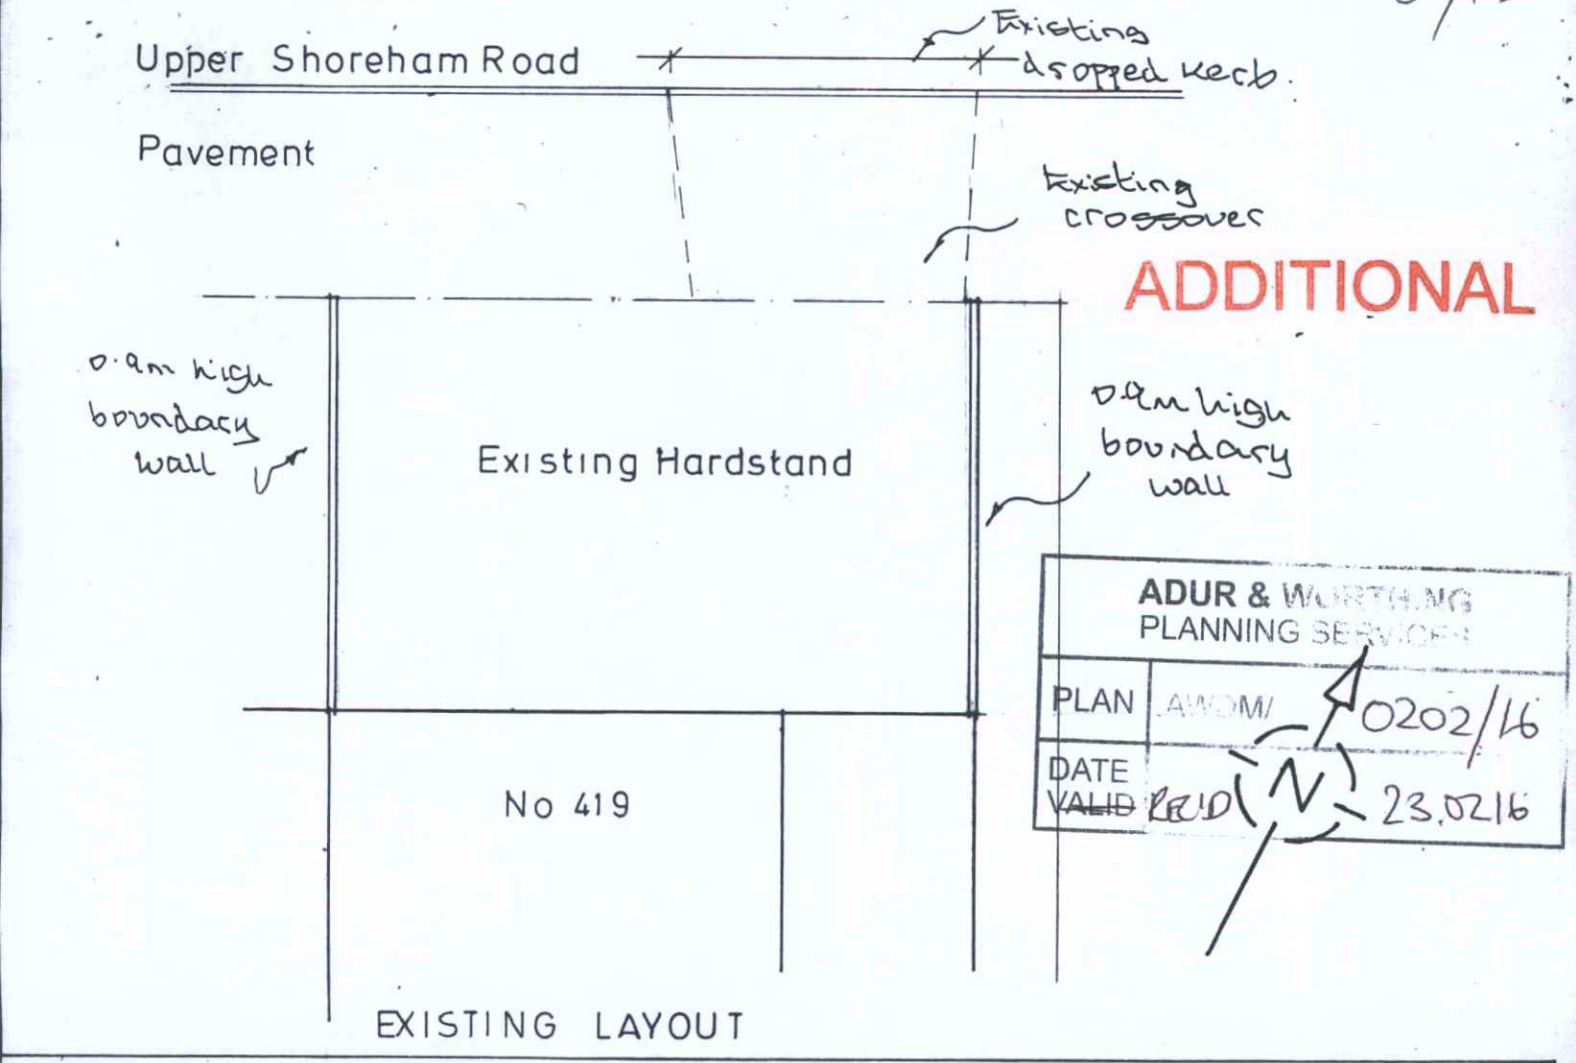



ADDITIONAL

ADUR & WORTHING
PLANNING SERVICES

PLAN AWDM/ 0202/16

DATE ~~VALID~~ RECD 23.02.16

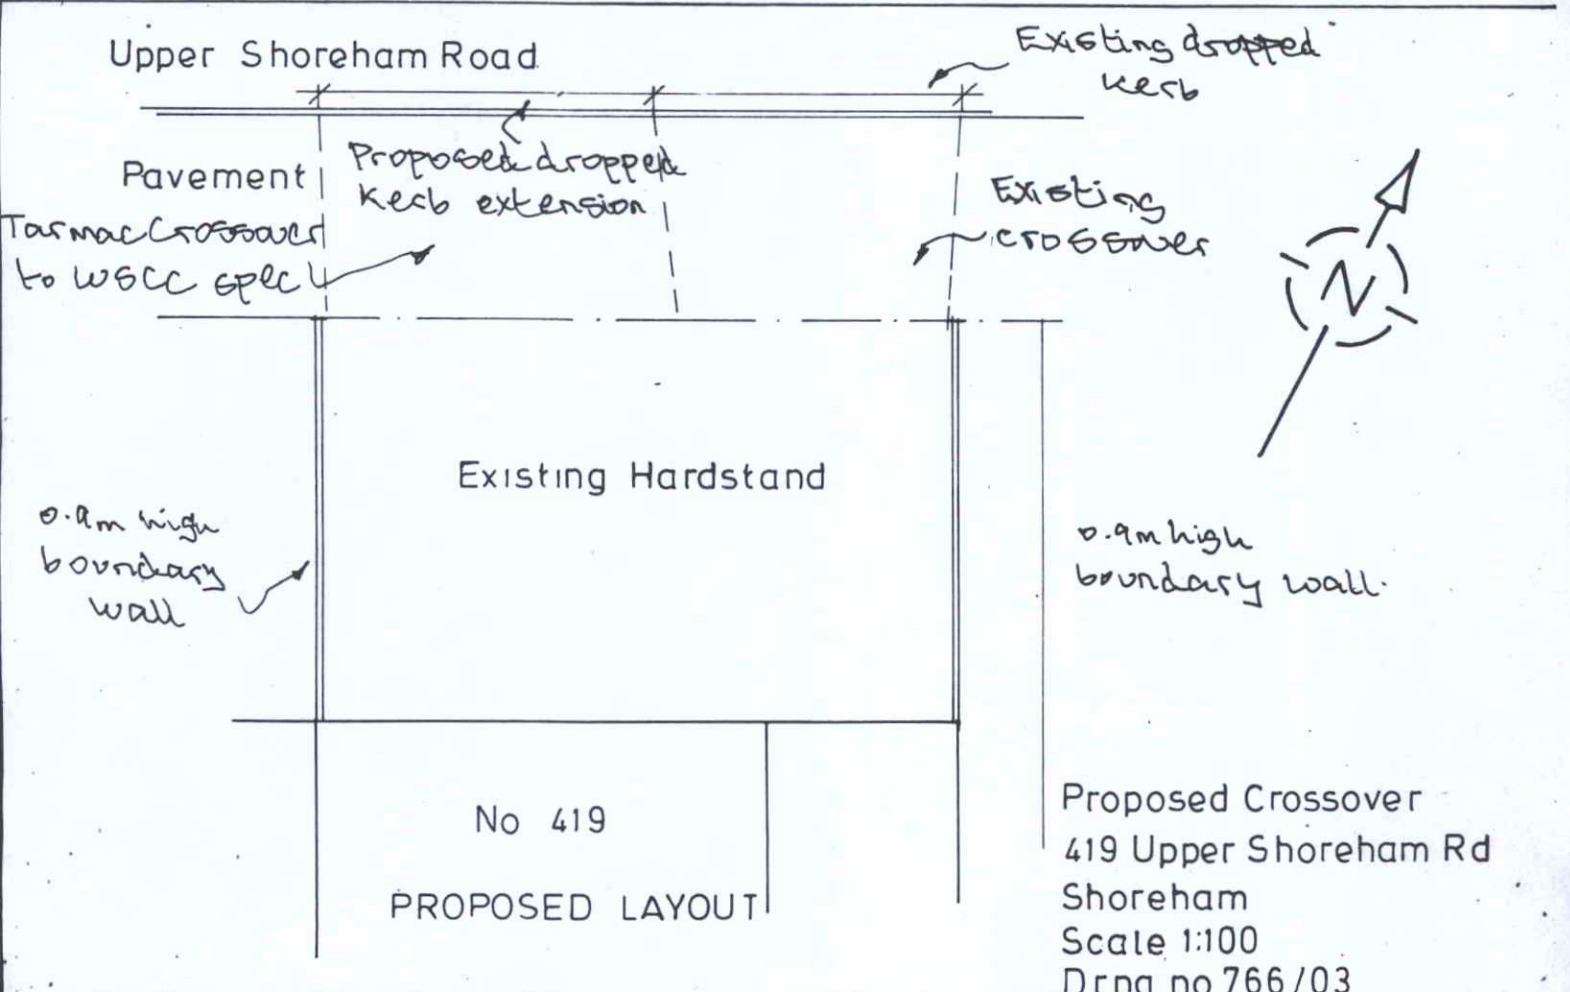


Proposed Crossover
419 Upper Shoreham Rd
Shoreham
Scale 1:100
Drng no 766/03

A4