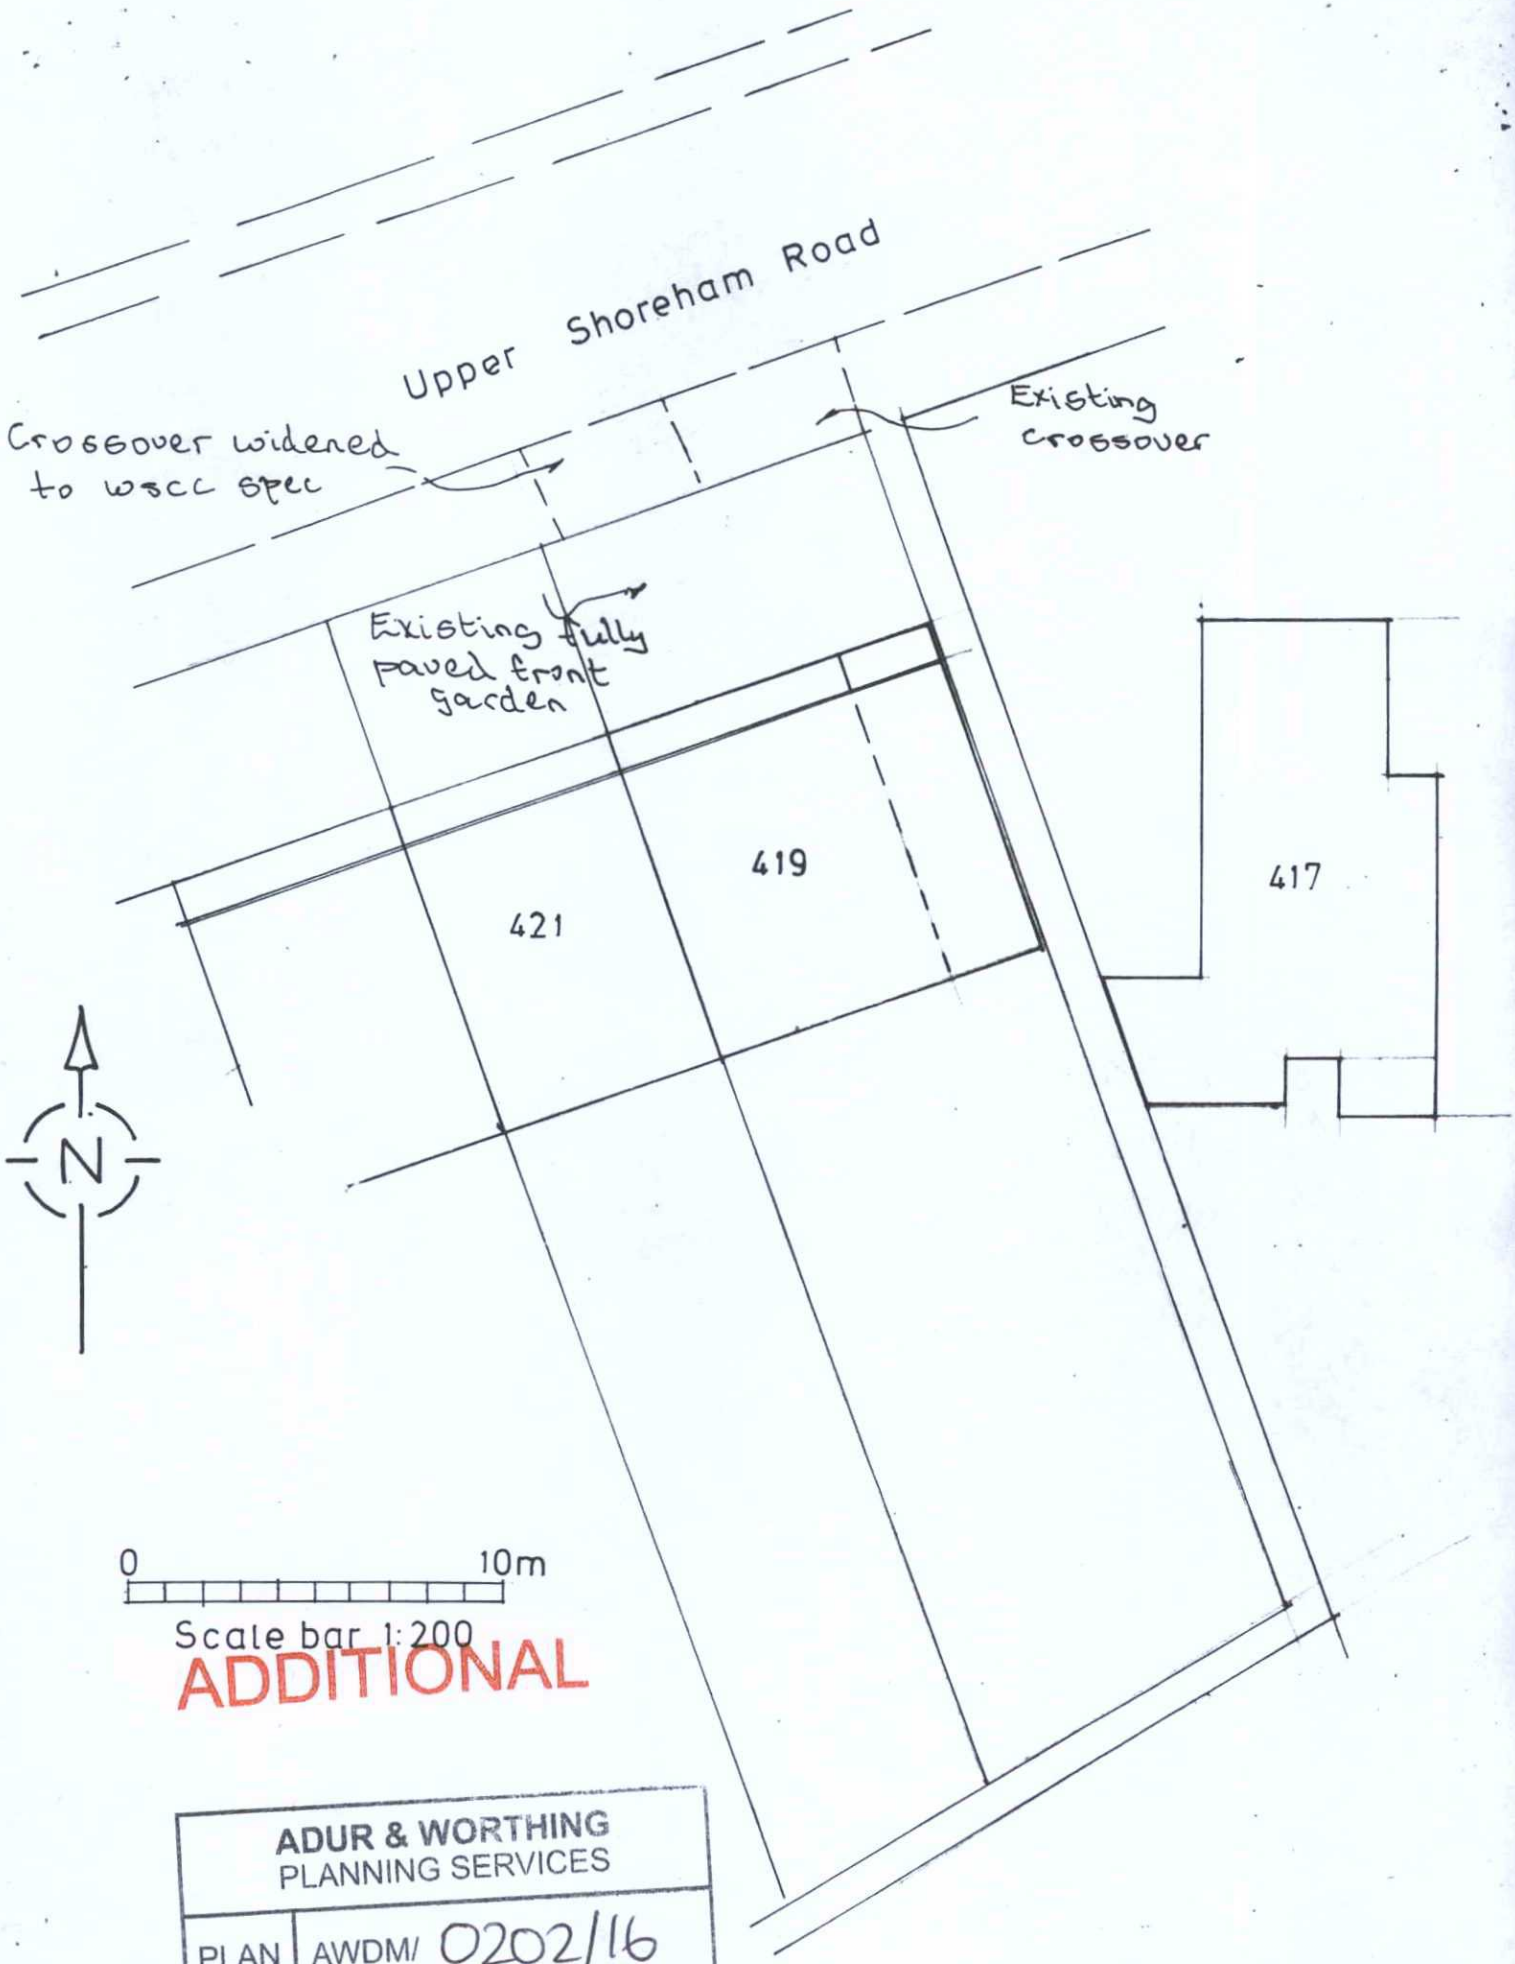


ADDITIONAL

ADUR & WORTHING PLANNING SERVICES	
PLAN	AWDM/ 0202/16
DATE ~~VALID~~	REC'D 23.02.16

Proposed Extended Crossover
419 Upper Shoreham Road
Scale 1:200 Drng no 766/03

A4