

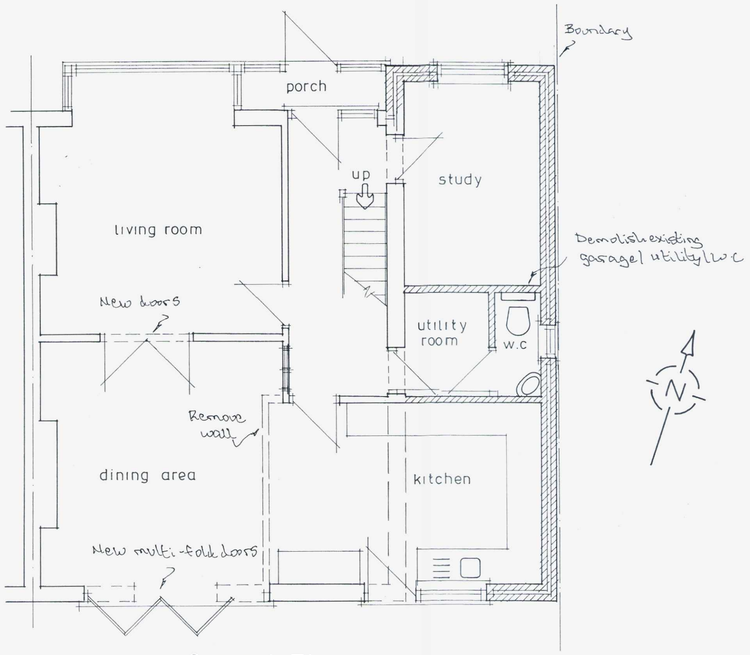



Ground Floor

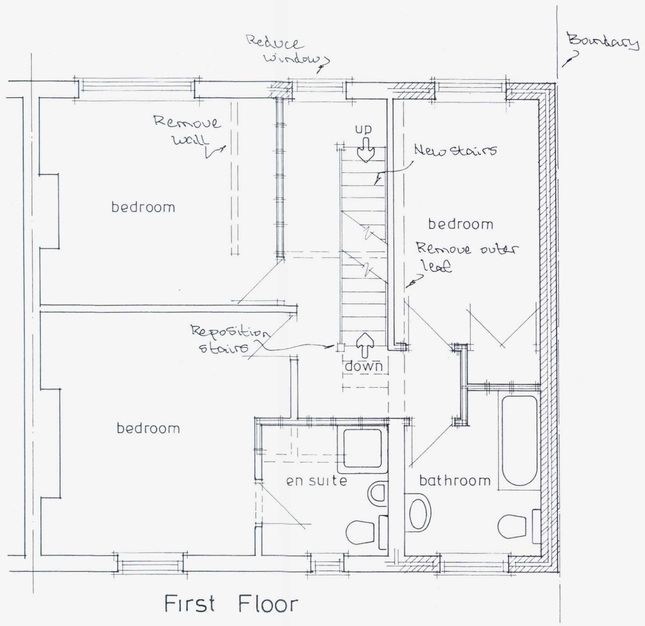



First Floor

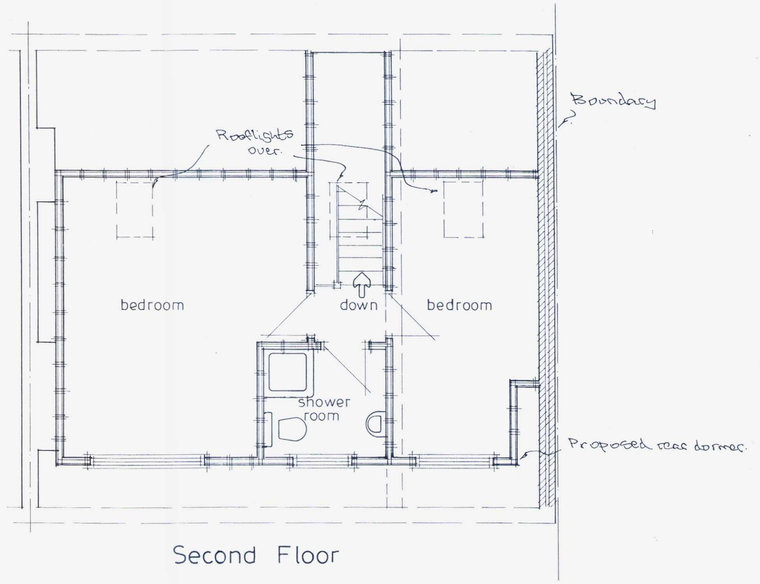



Second Floor

1:100 Scale bar 1:50 — 0 — 10m

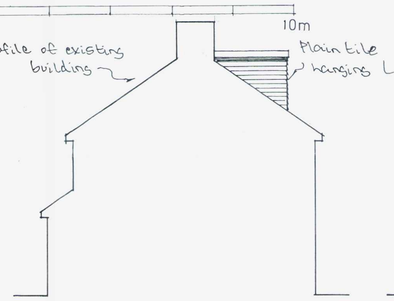


west elevation

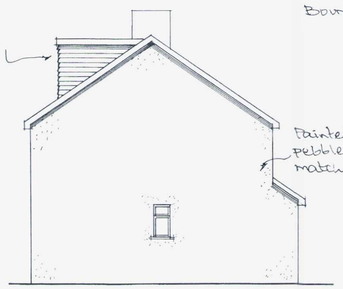



east elevation




north elevation




south elevation

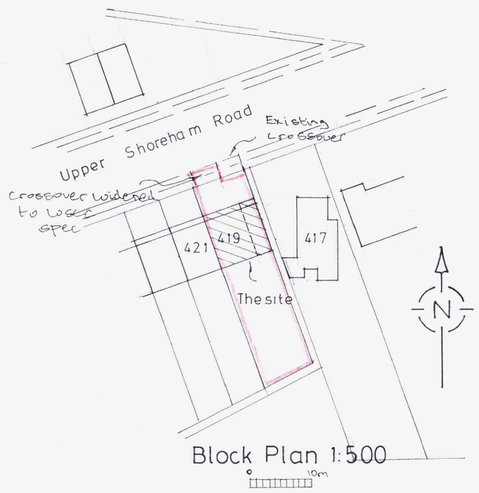


Block Plan 1:500




Site Plan 1:1250

| | | |
|---|---|---|
| | | |
| | | |
| | | |
| A | 10.2.16 | Crossover Added. |
| | Date | Revisions |

© copyright

ADUR & WORTHING PLANNING SERVICES

| | |
|---|---|
| PLAN | AWDM/ 0202/16 |
| DATE ~~VALID~~ | REC'D 16.02.16 |

Job Title

Proposed Extension, Roof Conversion & Crossover

Drawing Title

419 Upper Shoreham Road Shoreham

Scale 1:50 1:100

Date | Drawn by

Drg No. 766/01 | Rev. A

841 x 594mm A1