Mayor.

Town Clerk.

BOROUGH OF WORTHING

Country Planning Act. 1947. - Section 28.

G TREE PRESERVATION ORDER No. 1. 1958.

1/2500.

N

G.H.KEMPTON AM.I.C.E., FR.I.C.S. M.I.MUN.E.
BOROUGH ENGINEER & SURVEYOR
WORTHING.

DATE : AUG 1958 No T.P. 1049 DRAWN T.S.

BASED UPON THE ORDNANCE SURVEY MAP WITH THE SANCTION OF THE CONTROLLER OF H.M. STATIONERY OFFICE
CROWN COPYRIGHT RESERVED

G1
G2
G3
G4
G5
G6
G7
G8
G9
G10
G11
G12
G13
G14
G15
G16
G17
G18
T1


HILLSIDE AVENUE
OFFINGTON AVENUE
SHIRLEY DRIVE
SHIRLEY CLOSE
WARREN GARDENS
WARREN CLOSE
Club House
Warren School
Playing Field
Recreation Ground
Chalkpit Cottages
Old Gravel Pit
Allotment Gardens
Tennis Courts
Pavilion
Lavatories
Treeing Grounds
Green
Portland House
Willow Lodge
Mill Hill
Mill Hall
Range Ground

THE COMMON SEAL OF THE MAYOR AND BURGESSES OF THE LONDON BOROUGH OF CROYDON 1960

Mayor.

Town Clerk.

BASED UPON THE ORDNANCE SURVEY MAP WITH THE SANCTION OF THE CONTROLLER OF H.M. STATIONERY OFFICE
CROWN COPYRIGHT RESERVED

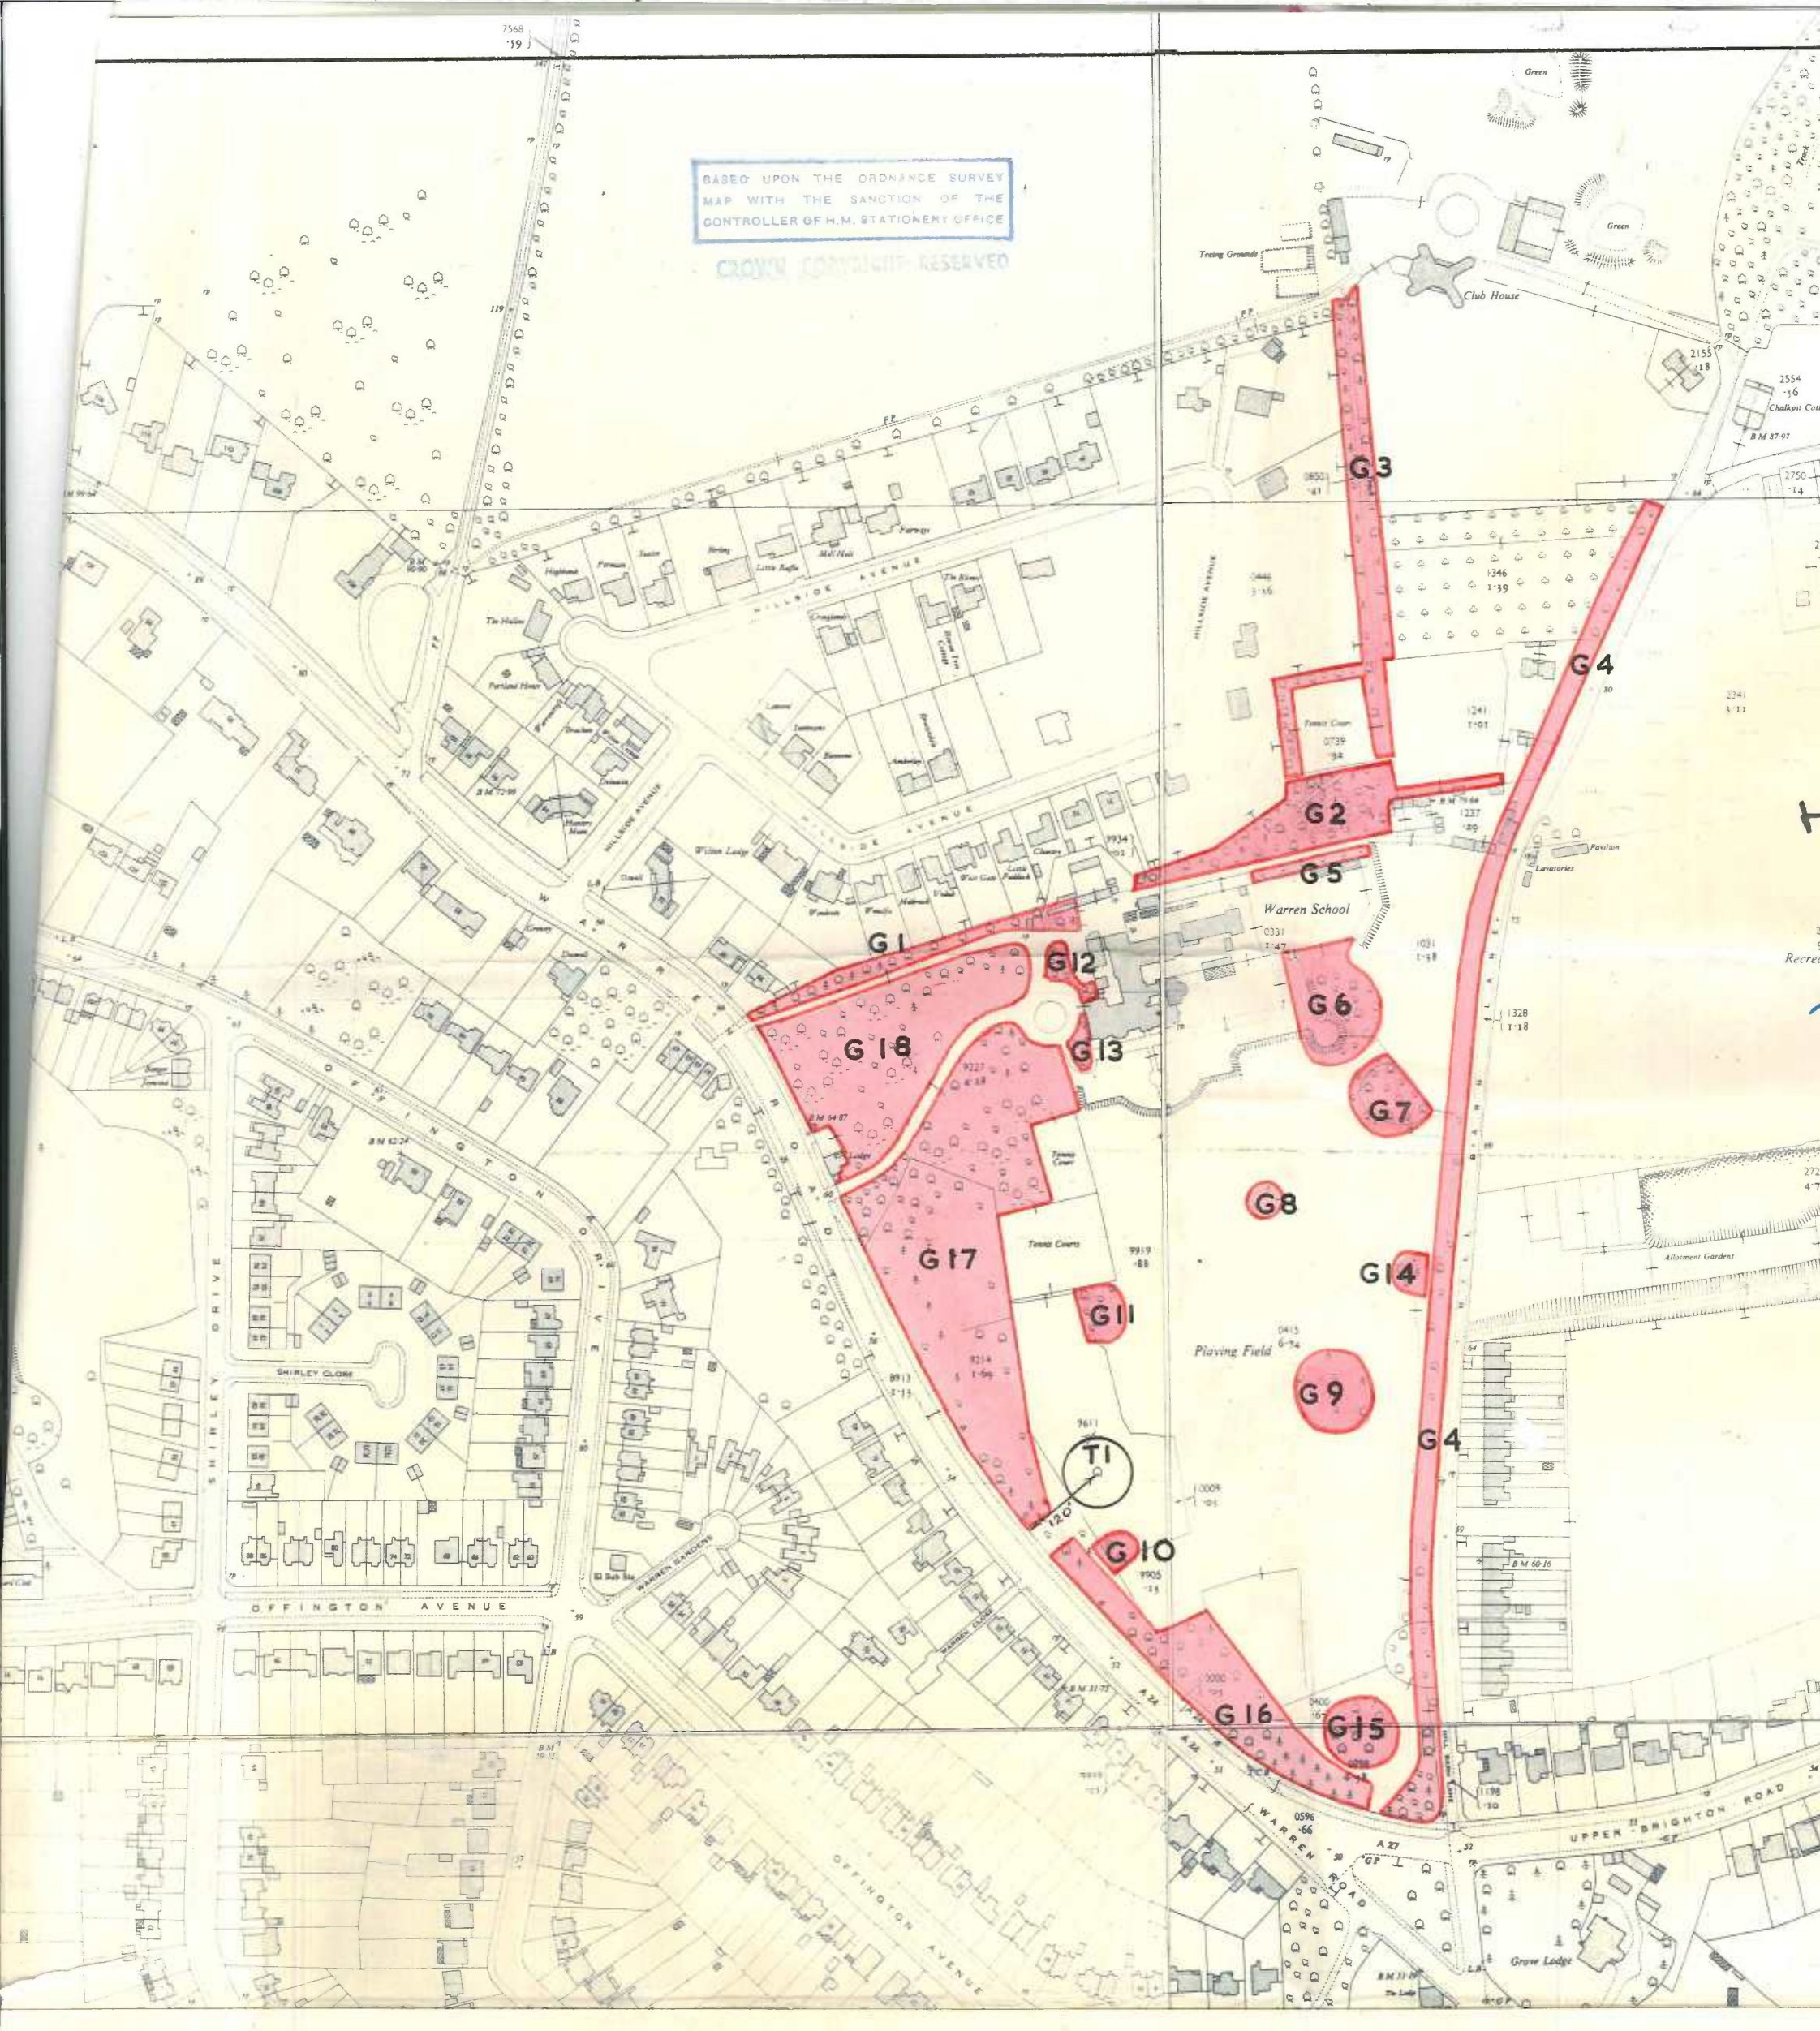

BOROUGH OF WORTHING

Town and Country Planning Act. 1947. - Section 28.

THE WORTHING TREE PRESERVATION ORDER No. 1. 1958