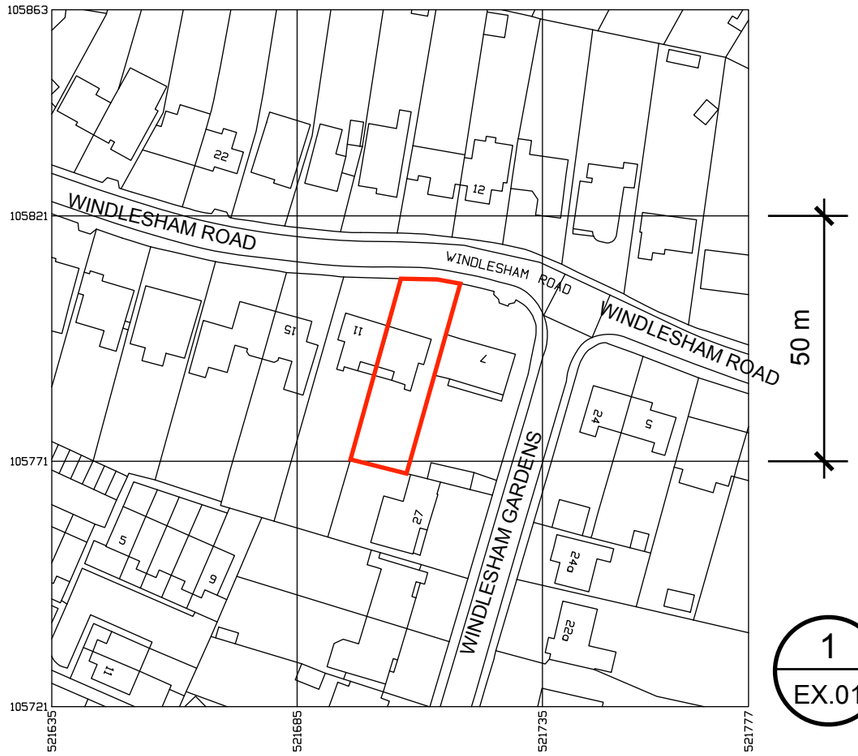

1 EX.01 **Site Location Plan**

Scale 1:1250

N

10m 50m 100m

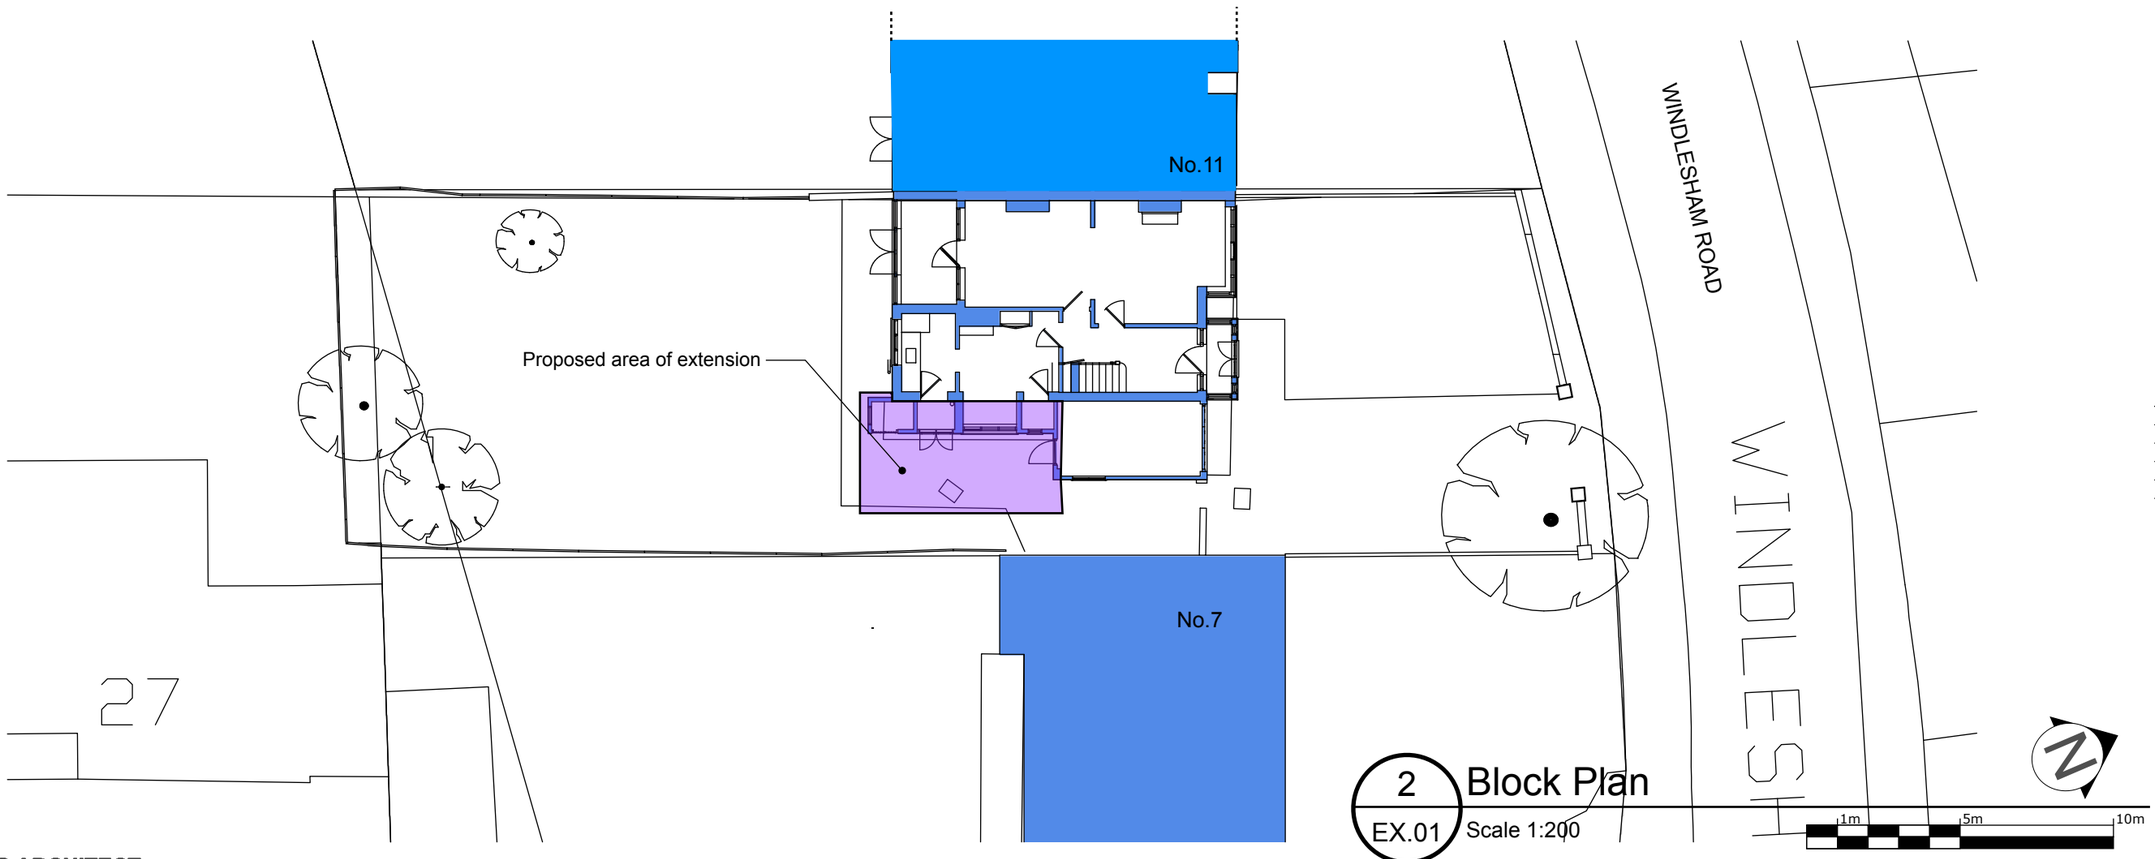

2 EX.01 **Block Plan**

Scale 1:200

N

1m 5m 10m

N G ARCHITECT

NICK GARDNER ARCHITECTURE
Oak Farm, Lewes Road
Danehill RH17 7HD

Tel. 07495121131
Email: ng@ngarchitect.com
Web: www.ngarchitect

PROJECT
9 Windlesham Road
Shoreham by Sea
BN43 5AE

REVISIONS

	DATE	REMARKS
A	27-10-23	Scale and road name added
B	8-11-23	Scale bar
C	-	-
D	-	-
E	-	-

ISSUE	PRINT @	SCALE
30.5.23	A3	1:1250&200

Site Location & Block Plan

1091 PROJECT REF. | 1 STAGE

EX.01B DRAWING REF. | DRG. No.

© N G ARCHITECT