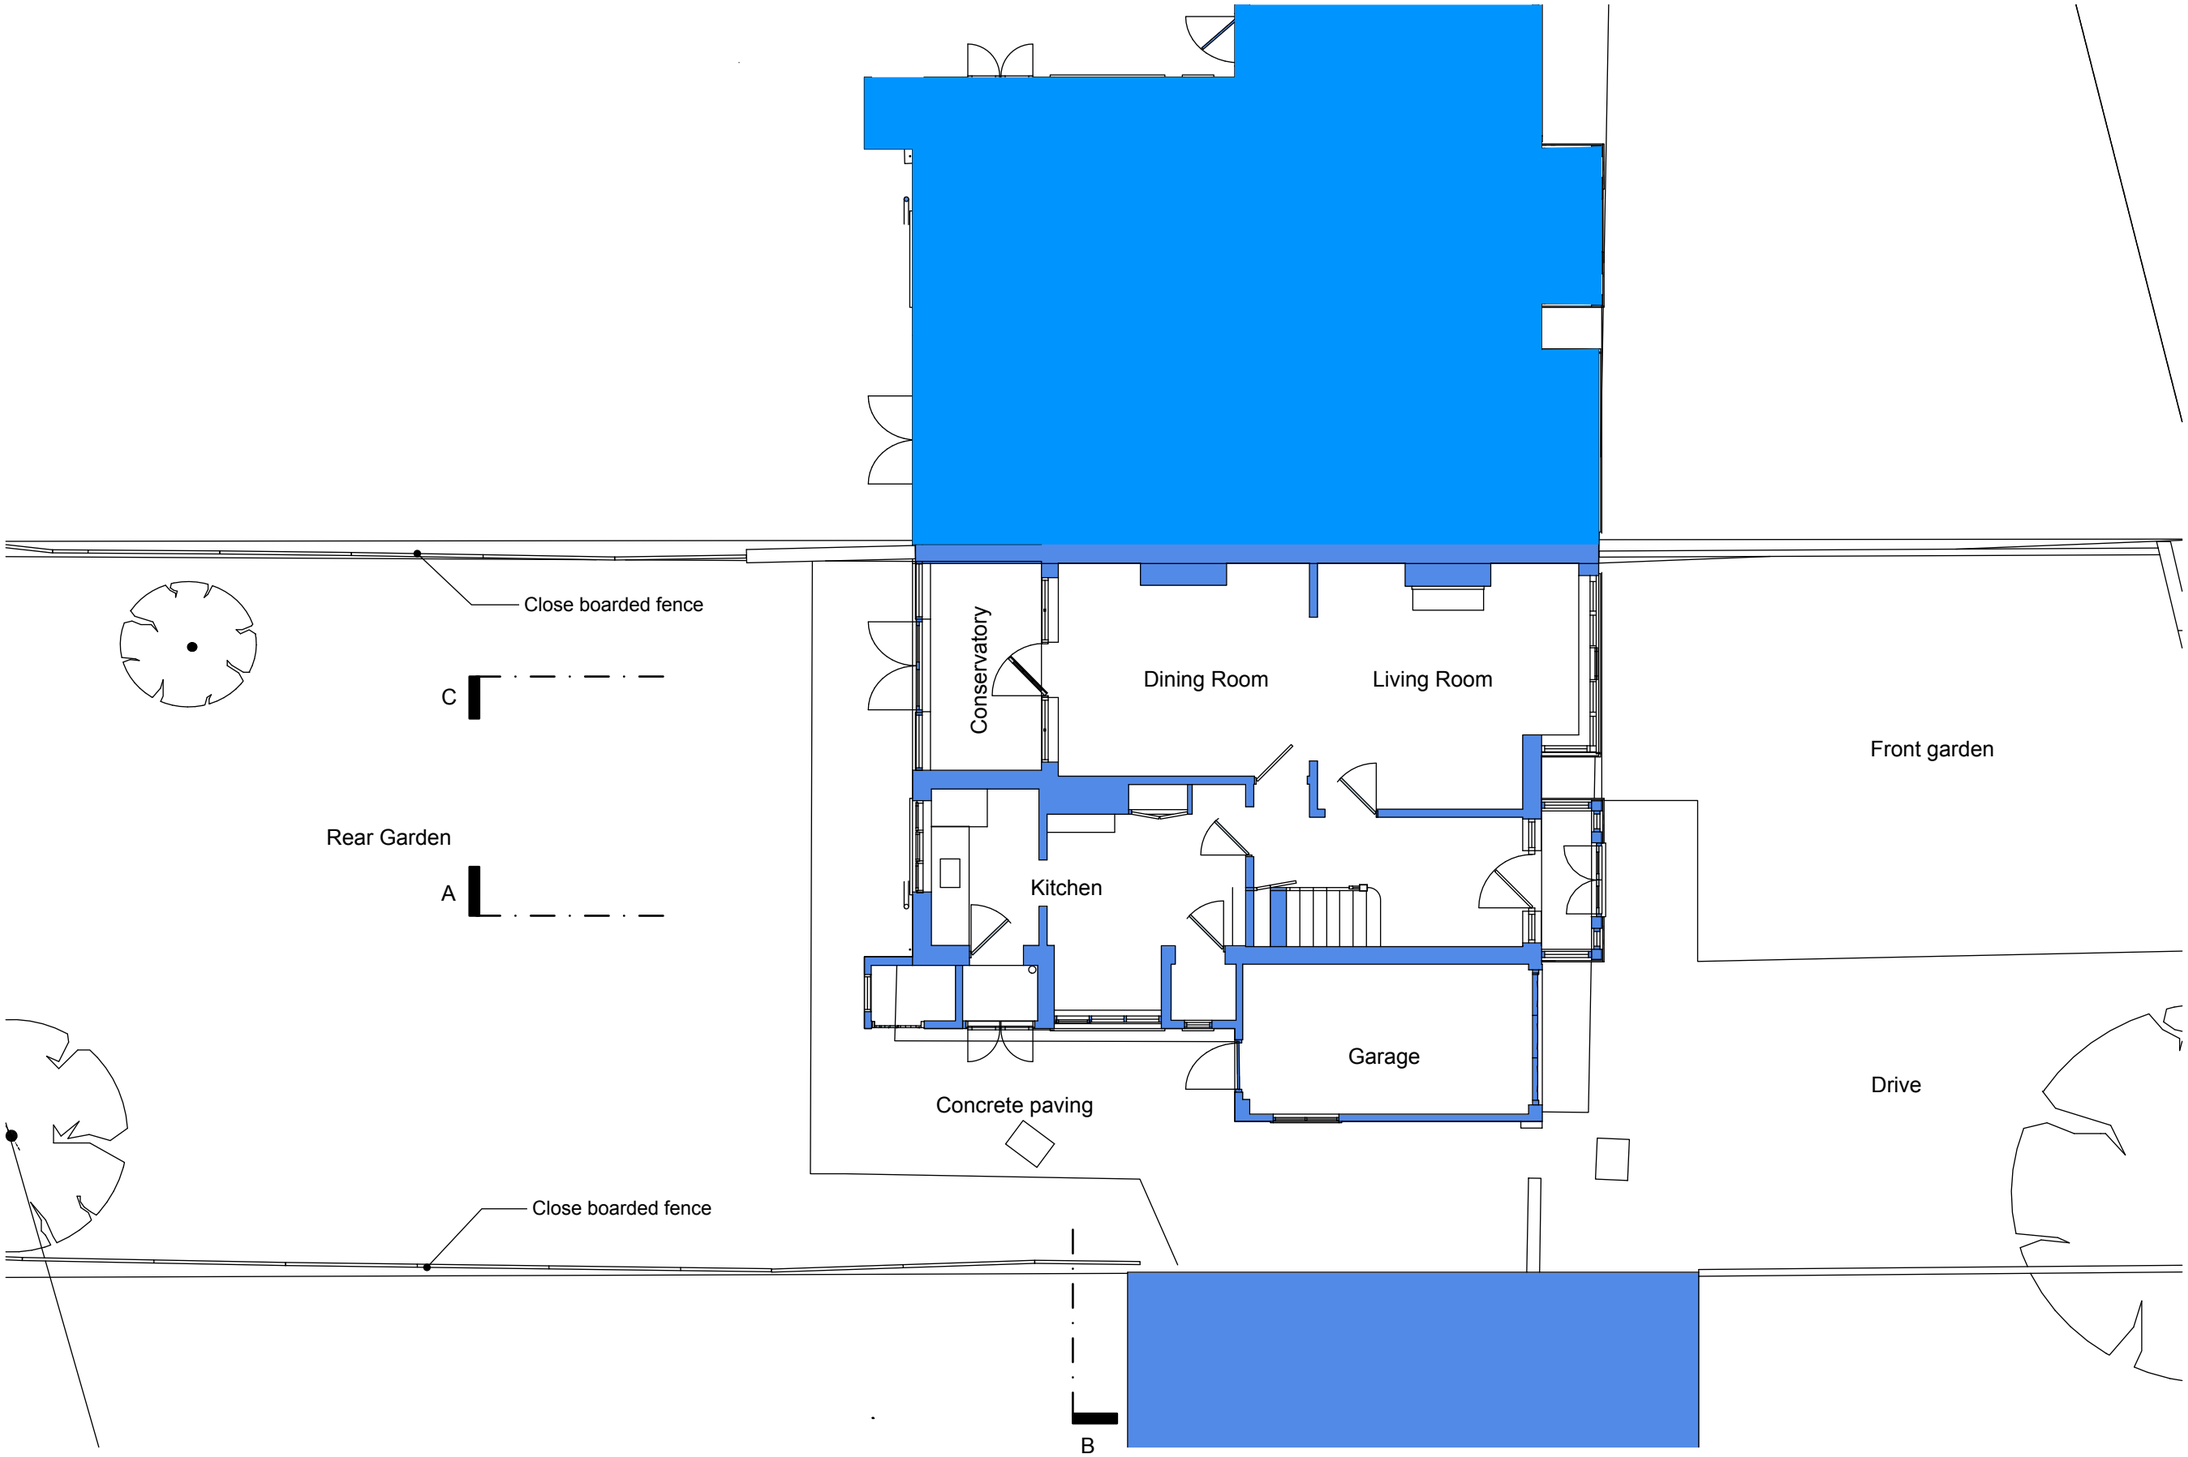

N G ARCHITECT

NICK GARDNER ARCHITECTURE
Oak Farm, Lewes Road
Danehill RH17 7HD

Tel. 07495121131
Email: ng@ngarchitect.com
Web: www.ngarchitect

PROJECT
9 Windlesham Road
Shoreham by Sea
BN43 5AE

REVISIONS

	DATE	REMARKS
A	27-10-23	Room note added
B	-	-
C	-	-
D	-	-
E	-	-

ISSUE	PRINT @	SCALE
30.5.23	A3	1:100

1 / EX.02 Existing Ground Floor

Scale 1:100

5m

Existing Ground Floor

1091 PROJECT REF. 1 STAGE

EX.02A DRAWING REF. DRG. No.

© N G ARCHITECT