


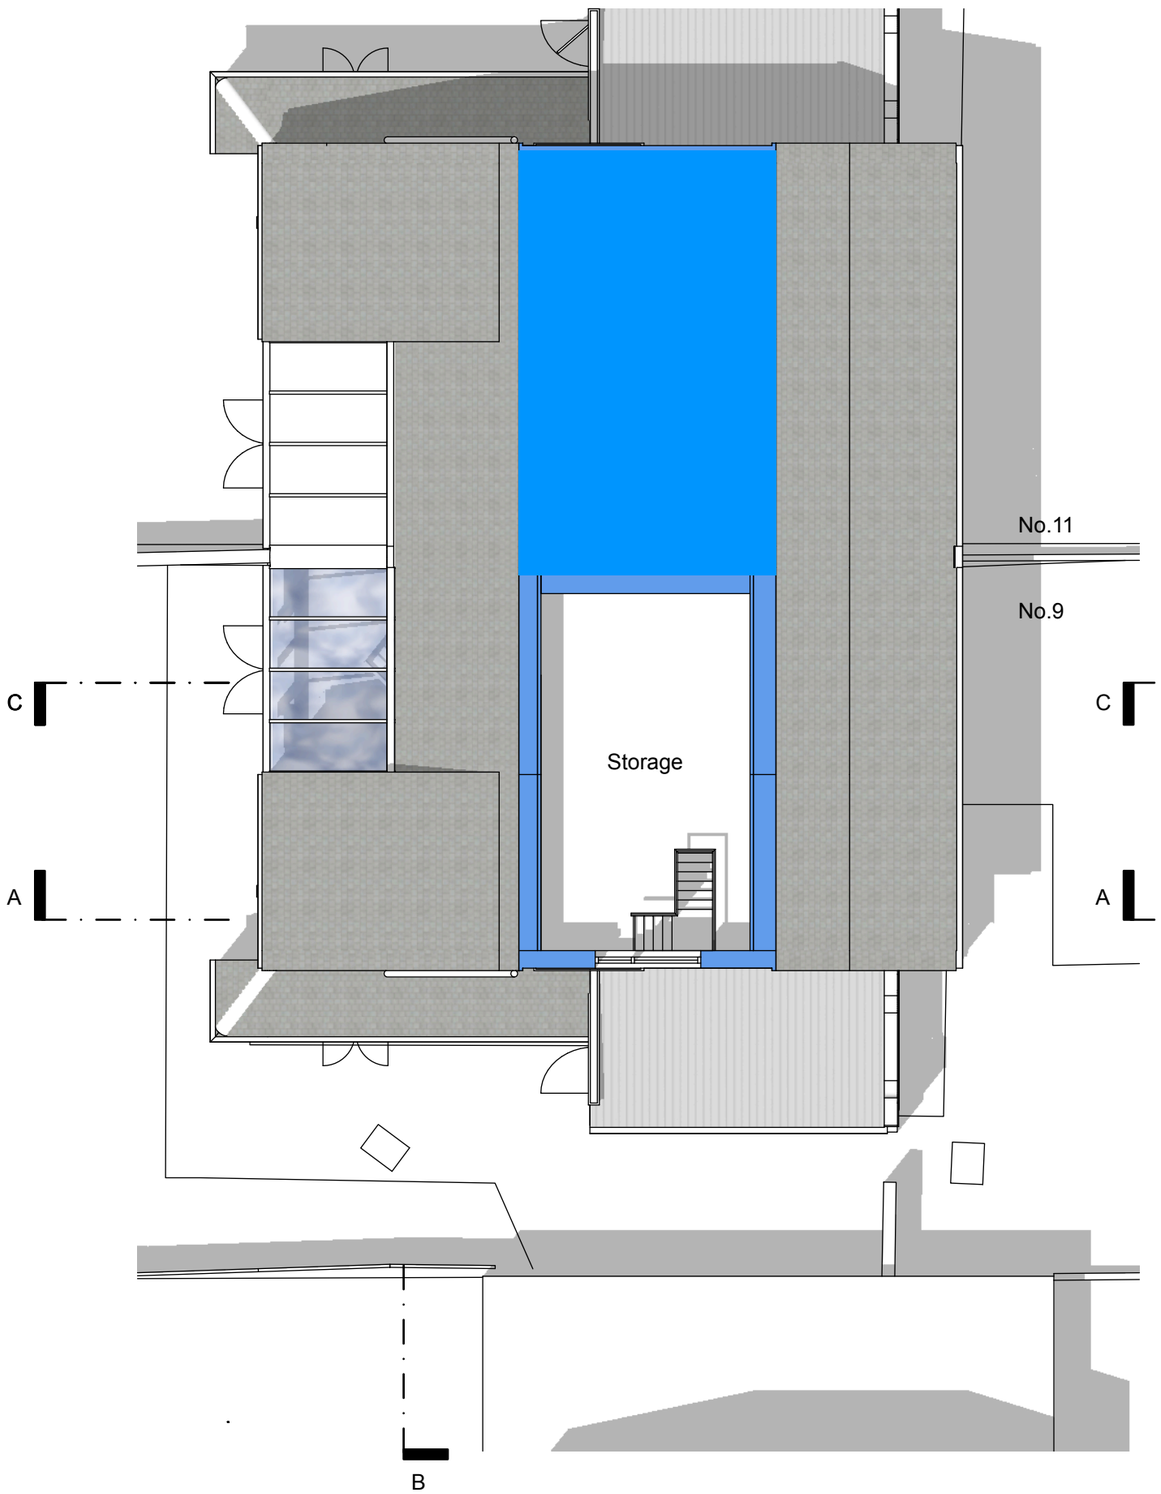


1 / EX.04 Existing Second and Roof Plan

Scale 1:100

5m

N G ARCHITECT

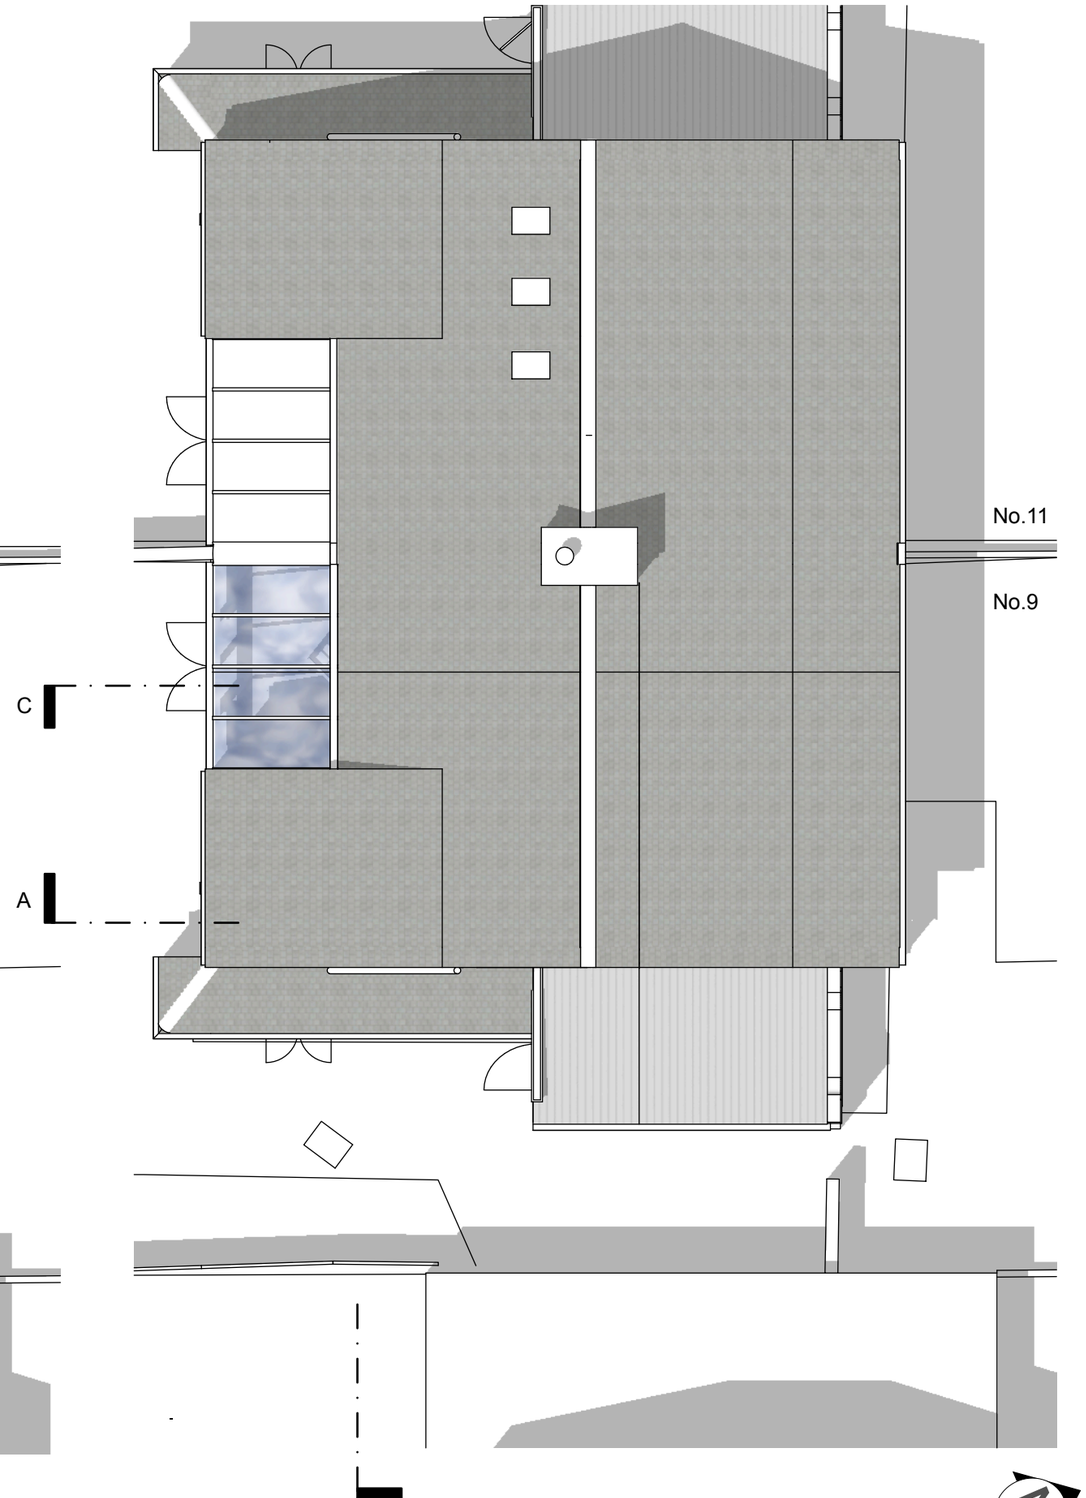NICK GARDNER ARCHITECTURE
Oak Farm, Lewes Road
Danehill RH17 7HD

Tel. 07495121131
Email: ng@ngarchitect.com
Web: www.ngarchitect

PROJECT
9 Windlesham Road
Shoreham by Sea
BN43 5AE

REVISIONS

| | DATE | REMARKS |
|---|---|---|
| A | 27-10-23 | Room note added |
| B | - | - |
| C | - | - |
| D | - | - |
| E | - | - |

| ISSUE | PRINT @ | SCALE |
|---|---|---|
| 30.5.23 | A3 | |

Existing Second and Roof Plan

1091 PROJECT REF. | 1 STAGE

EX.04 A DRAWING REF. | DRG. No.

© N G ARCHITECT