XXDO NOT SCALE FROM THIS DRAWINGXX



West Elevation

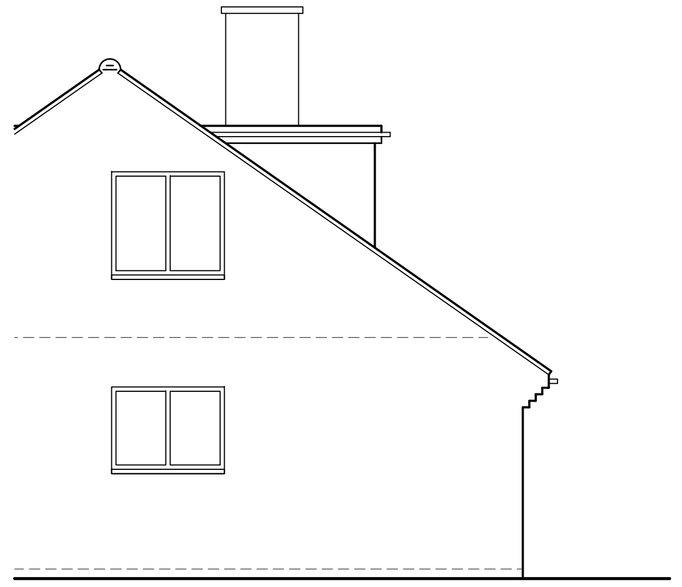

North Elevation

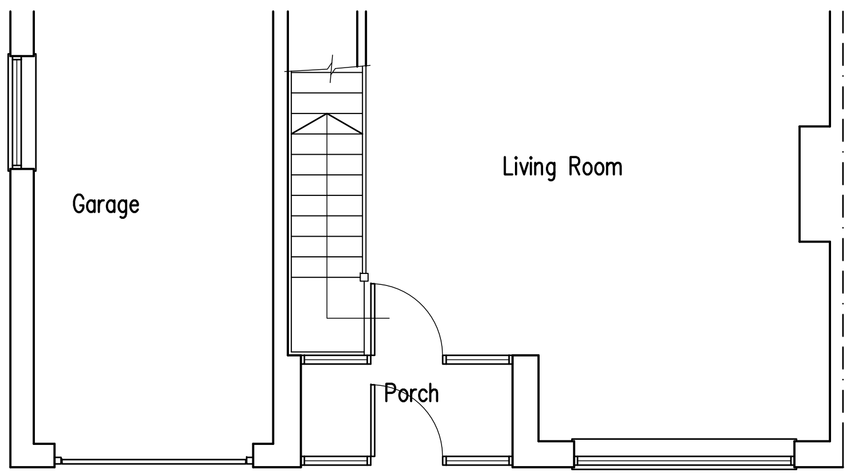

Ground Floor Plan

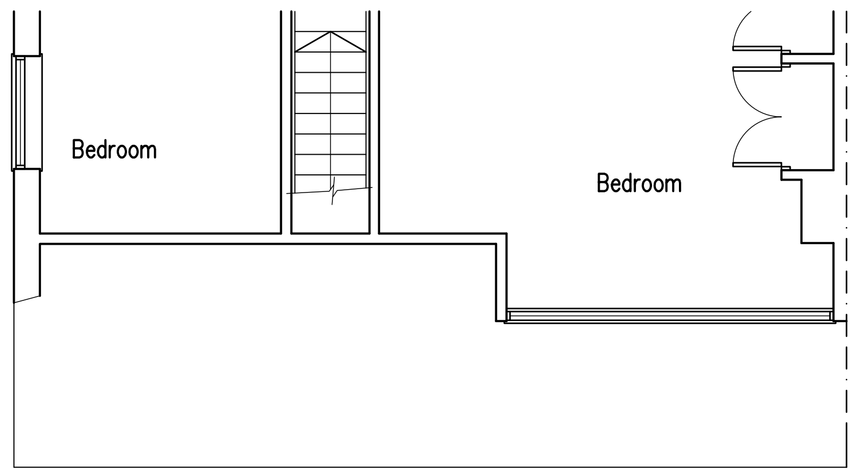

First Floor Plan

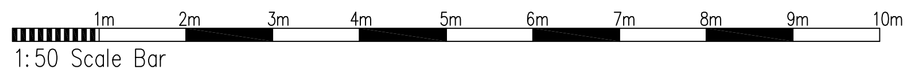

Proposed Conversion Of Roof Space, Conversion Of Garage & Internal Alterations At: 22 Winterton Way, Shoreham-By-Sea

rja Planning & Building Consultants Ltd.
1st Floor
10 High Street
Shoreham-By-Sea
West Sussex BN43 5DA
t: 01273 467297 mob: 07971 375739
e: rex@rjapbc.co.uk web: www.rjapbc.co.uk

Chartered Institute of Architectural Technologists

PROJECT: 22 Winterton Way, Shoreham–By–Sea, West Sussex
DRAWING TITLE: Existing Floor Plans & Elevations
CLIENT: Mr M Preager
DWG NO: 18698–101
REVISION:
SCALE: 1:50 @ A1
DATE: 02.08.018
DRAWN: rex