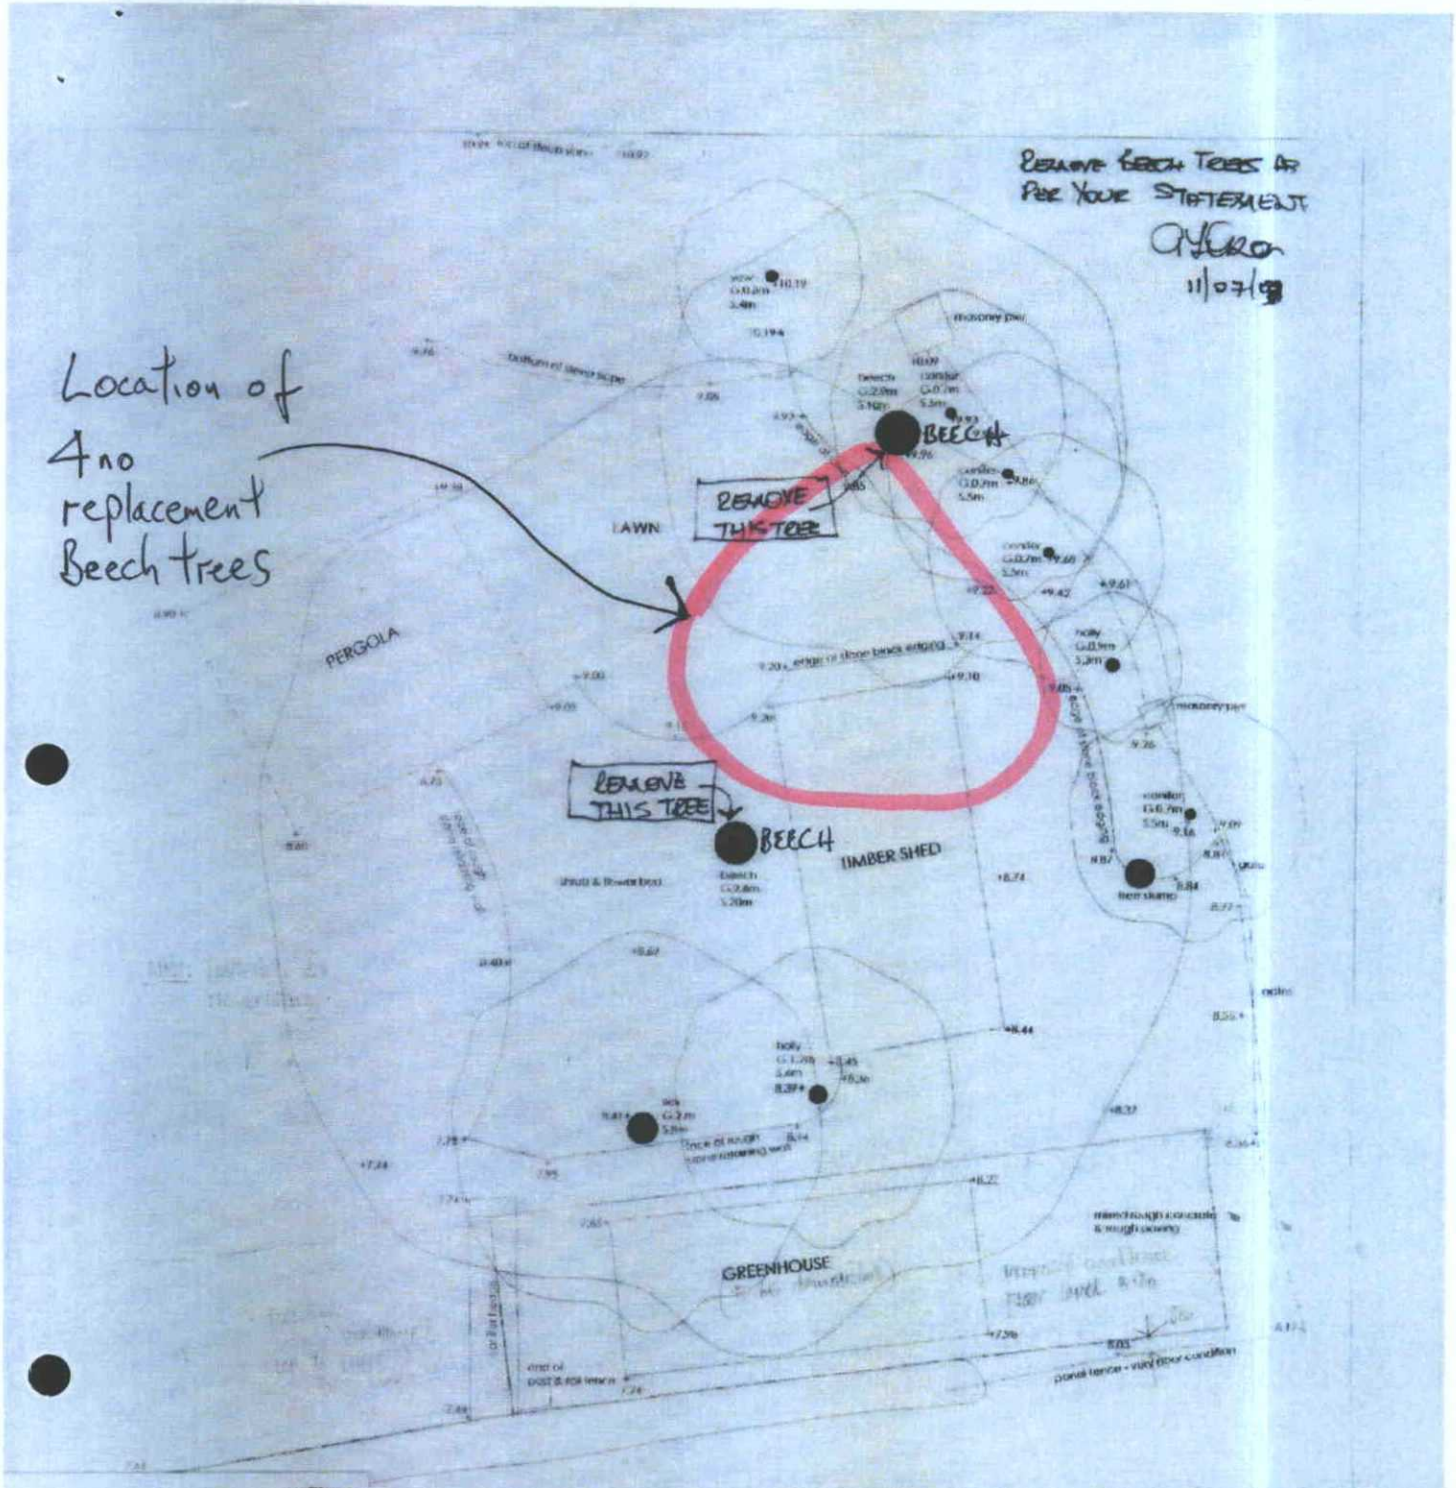



LANDSCAPE & GARDEN DESIGN
ARBORICULTURAL & HORTICULTURAL
• CONSULTANT •

PETER THURMAN
FAxmanA • MICFor • FTHort • DirAnn(RPS) • DirDoutt(KEW)Hons

BURCHETTS WELL • BURCHETTS
NORTH CHAILEY • EAST SUSSEX
BN8 4HE • ENGLAND
TELEPHONE + 44(0)1825 722532
FACSIMILE + 44(0)1825 723033
Email: ThurmanConsult@btinternet.com

OLS Chartered Surveyors

Offington Land Surveys
29 Offington Drive
Worthing
West Sussex BN14 9PW
Tel/fax 01903 267614

Job
38 THIRD AVENUE WORTHING

Plot Scale: 1:100 | Date: June 2007

Drawing No.
6660607 Site Plan

STANDARD REFERENCE
Datum Used: Assumed
levels related to GFL in Kitchen 10.00m

Survey Station Shown thus:
Foul Water Drainage
Storm Water Drainage
Water Mains
Gas Mains
Electricity Cable O/H
Electricity Cable U/G
British Telecom Cable O/H
British Telecom Cable U/G

True north direction shown is indicative only

ABBREVIATIONS

BT British Telecom IC	IC Inspection Chamber
CATV Television Cable Pit	IL Invert Level
CE Cleaning Eye	LP Lamp post
CL Cover Level	MH Manhole
CM Cable Marker	RG Road Gully
CP Catch Pit	RWP Rain Water Pipe
ECP Electricity Cable Pit	SC Stop Cock
EP Electricity Pole	SV Stop Valve
FA Fire Alarm	SVP Soil & Vent Pipe
FH Fire Hydrant	TP Telegraph Pole
FL Floor Level	VP Vent Pipe
G Gully	WM Water Meter

The details shown hereon relating to all underground services are as obtained by normal survey observation and methods and also by reference to available records. Although all reasonable efforts have been made no guarantee can be given for the completeness or accuracy of this information.