Note: This drawing is based on a pdf import
and therefore OSG take no responsibility
for the accuracy of the existing information.

1. Red stock brick
2. Cycle Store
3. Timber decking
4. Glass Balustrade
5. 1.8m timber fencing

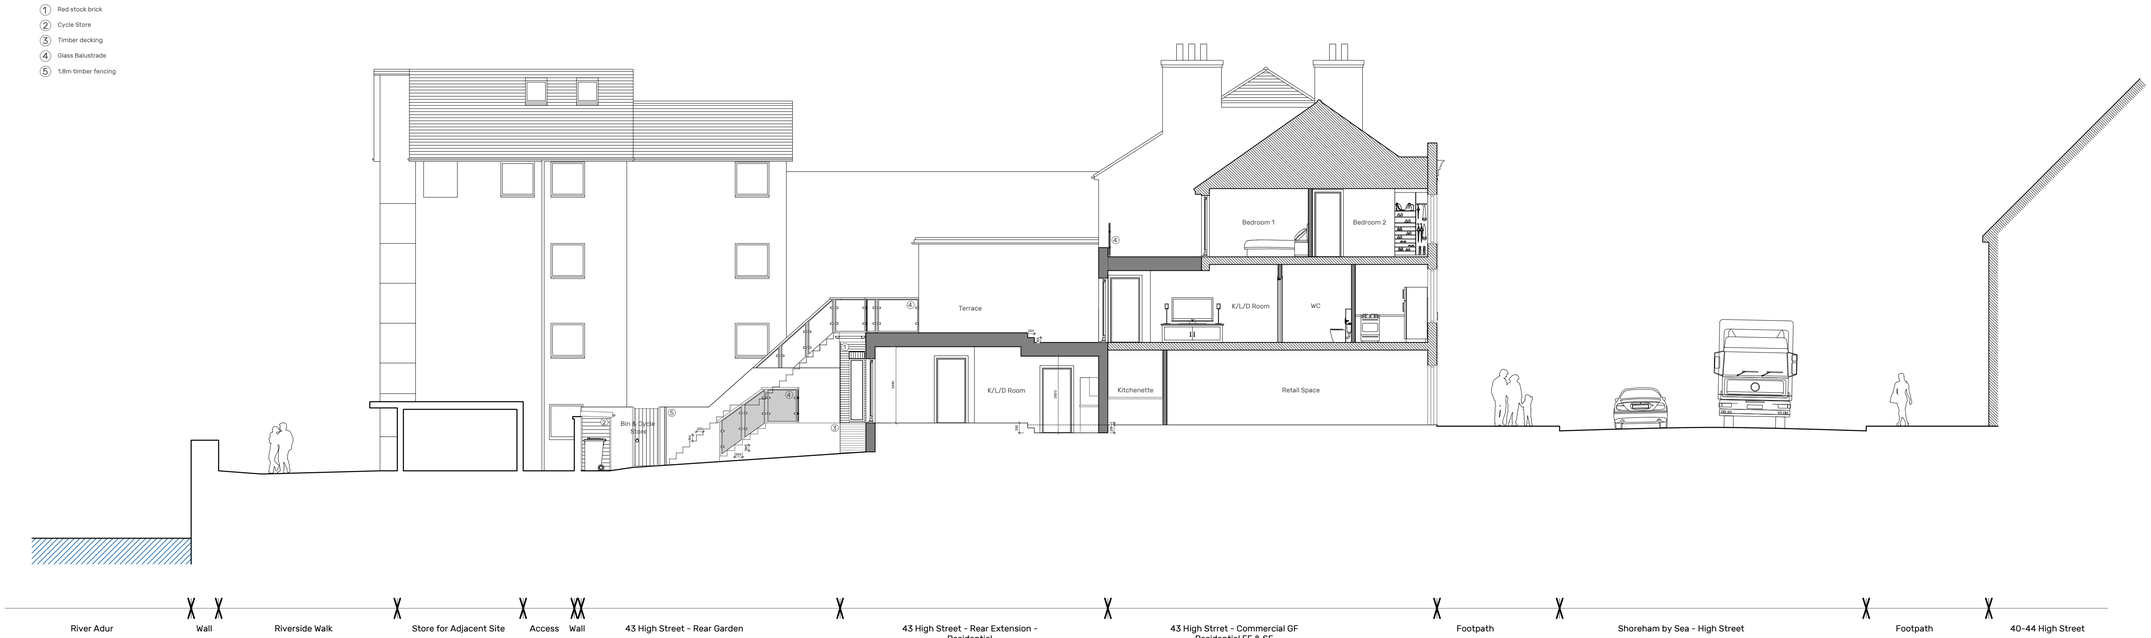

Proposed West Elevation / Section A-A

Scale 1:100

1 0 1 2 3 4 5 6 7 8 9 10 11 metres

Rev By.	Rev.	Date.	Description.
AH	Rev. D	09.08.23	Planners comments.
AH	Rev. C	30.05.23	Additional detail added.
AH	Rev. B	05.05.23	Floor level amended.
AH	Rev. A	02.05.23	Amended in line with FRA.

Notes.
- Drawing may be scaled for planning and land registry only, not for construction purposes.
- The contractor is responsible for checking dimensions, tolerances and references. Report all discrepancies to OSG Architecture Limited before proceeding with the works.
- Where an item is covered by drawings to different scales the larger scale drawing is to be worked to.

COPYRIGHT: OSG Architecture Limited own the copyright to this drawing. Their written consent must be obtained before this drawing is copied or used for any purpose other than the one for which it was supplied.

Project Title.
Proposed Residential Development at 43 High Street, Shoreham by Sea BN43 5DD for BWP Property.

Drawing Description.
Proposed West Elevation / Section A-A

Drawn By. **AH**
Checked By. **JC**
Purpose. **PLANNING**
Scale @ A1. **1:100**
Date. **October 2022**
Drawing No. **22-1301_14**
Rev. **D**

OSG ARCHITECTURE
The Wyseplan Building, Occupation Rd, Wye, Ashford, Kent, TN25 5EN
01233 812 148