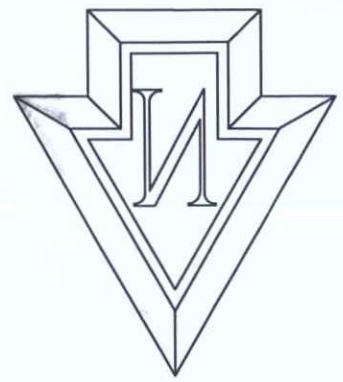

Copyright of:
BLW
Architectural & Planning Services
15 West Street
Shoreham By Sea
West Sussex
BN43 5WF
01273 441009
07856899101
e-mail: penw@pjwarchitectural.co.uk
website: pjwarchitectural.co.uk

Project:
Proposed works at:
76 Chester Ave Lancing

Title:
BLOCK & Location PLAN

Client:
Scale:
1:500, 1:1250 @ A3 paper size
Date: 31.7.2017
Drawn: BLW
Drg. No. 05
Revn

Note: All dimensions to be checked on site.

PLANNING SERVICES	
PLAN	AWDM\ 1428/17
DATE	- 3 OCT 2017
VALID	

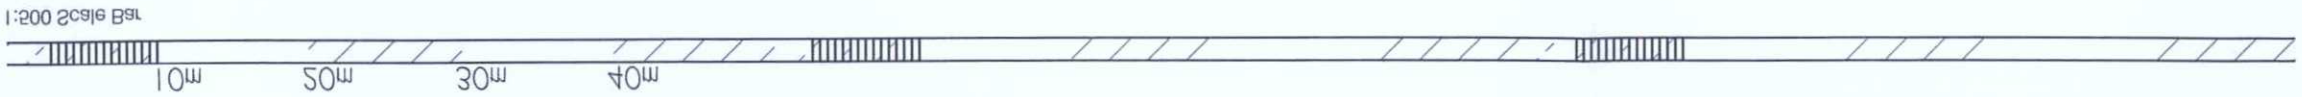

BLOCK PLAN 1:500

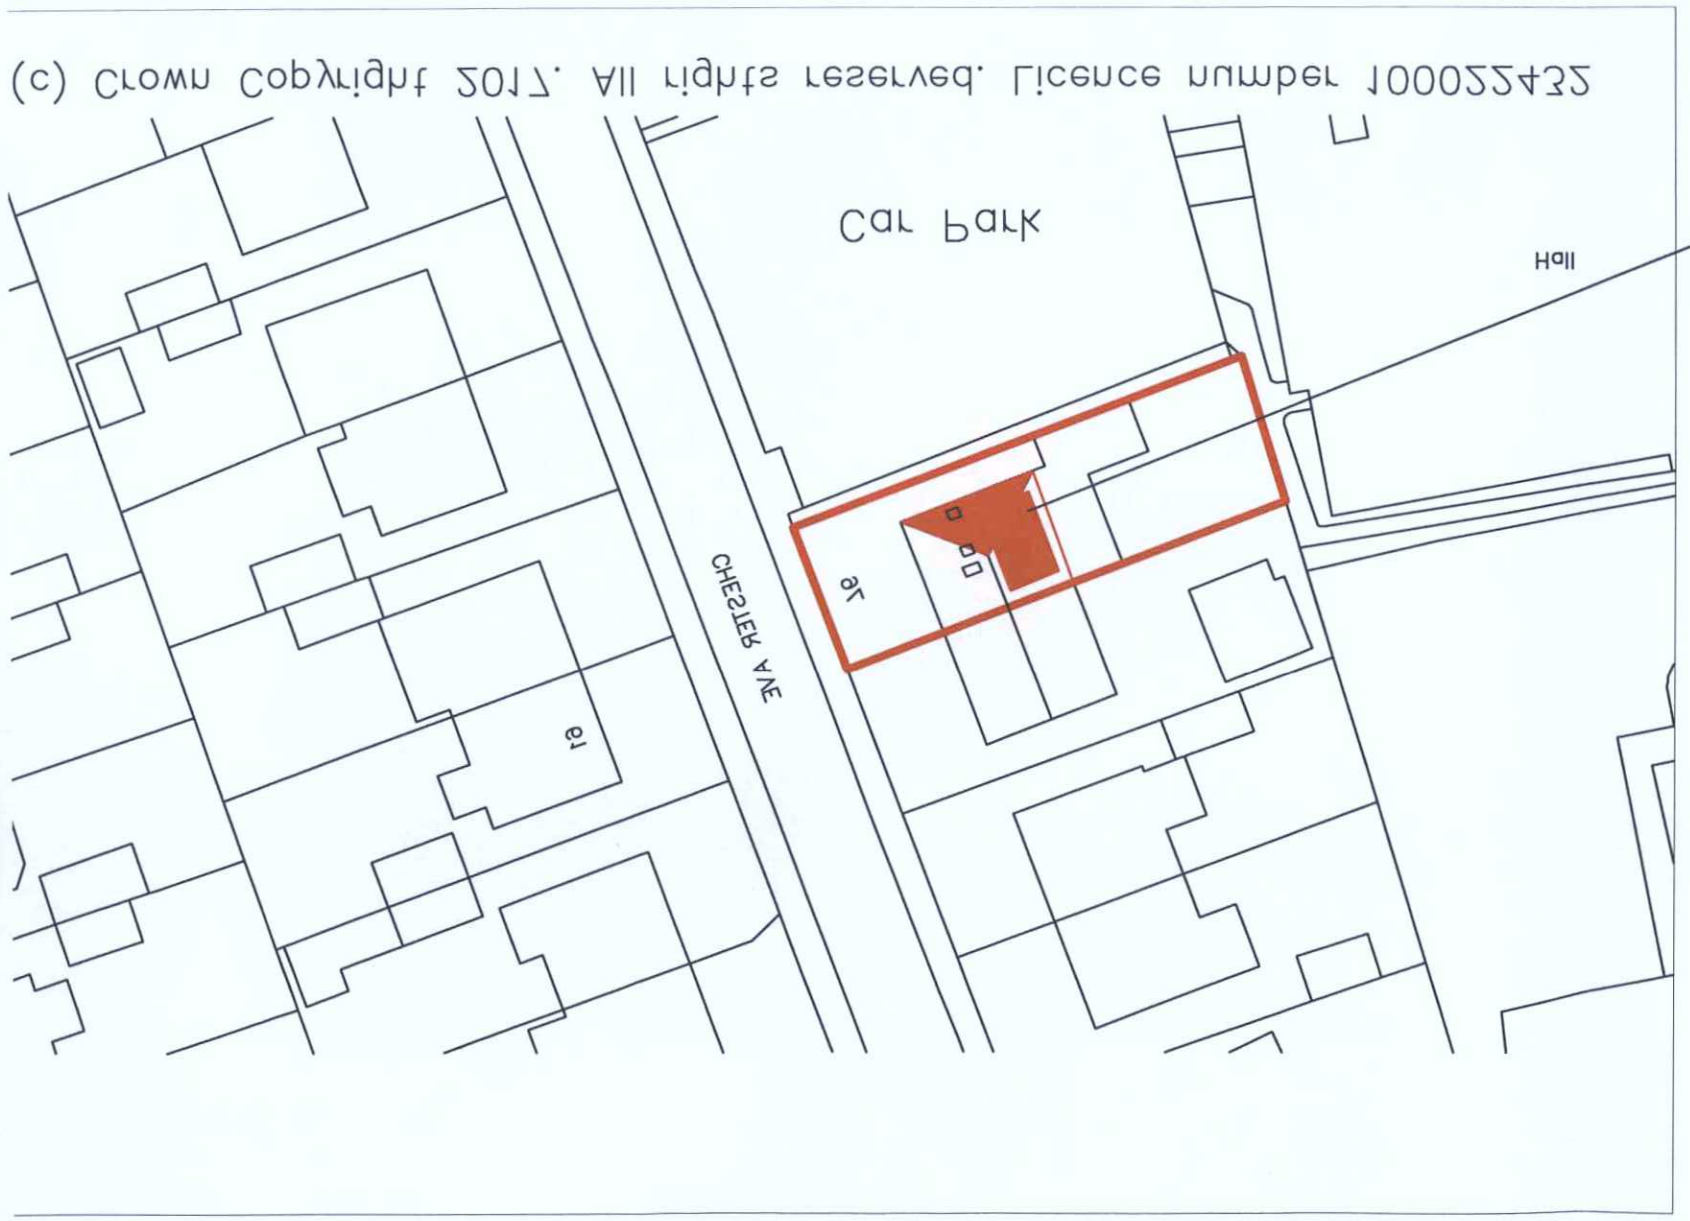

(c) Crown Copyright 2017. All rights reserved. Licence number 100022432

proposed works hatched red

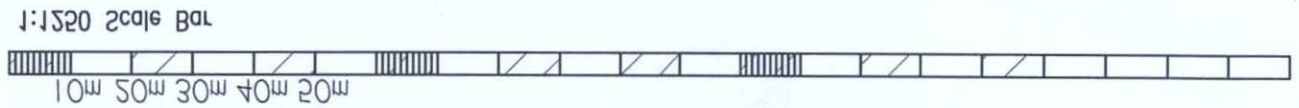

Location PLAN 1:1250

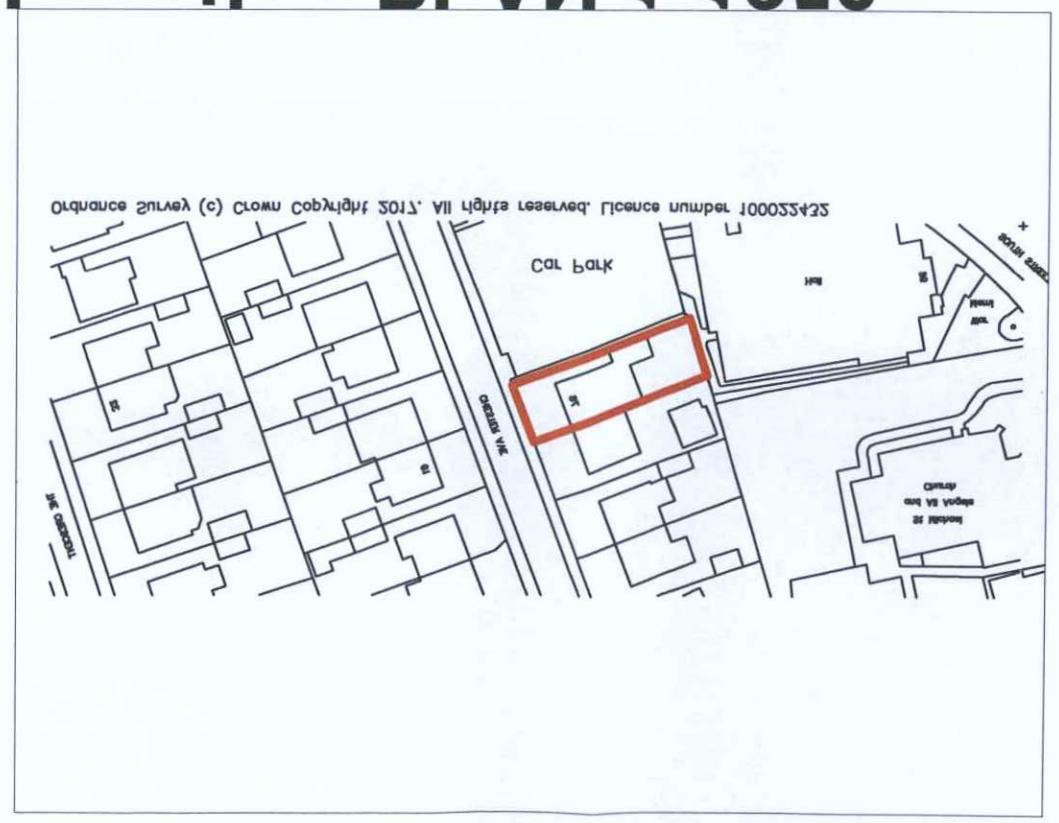

Ordnance Survey (c) Crown Copyright 2017. All rights reserved. Licence number 100022432