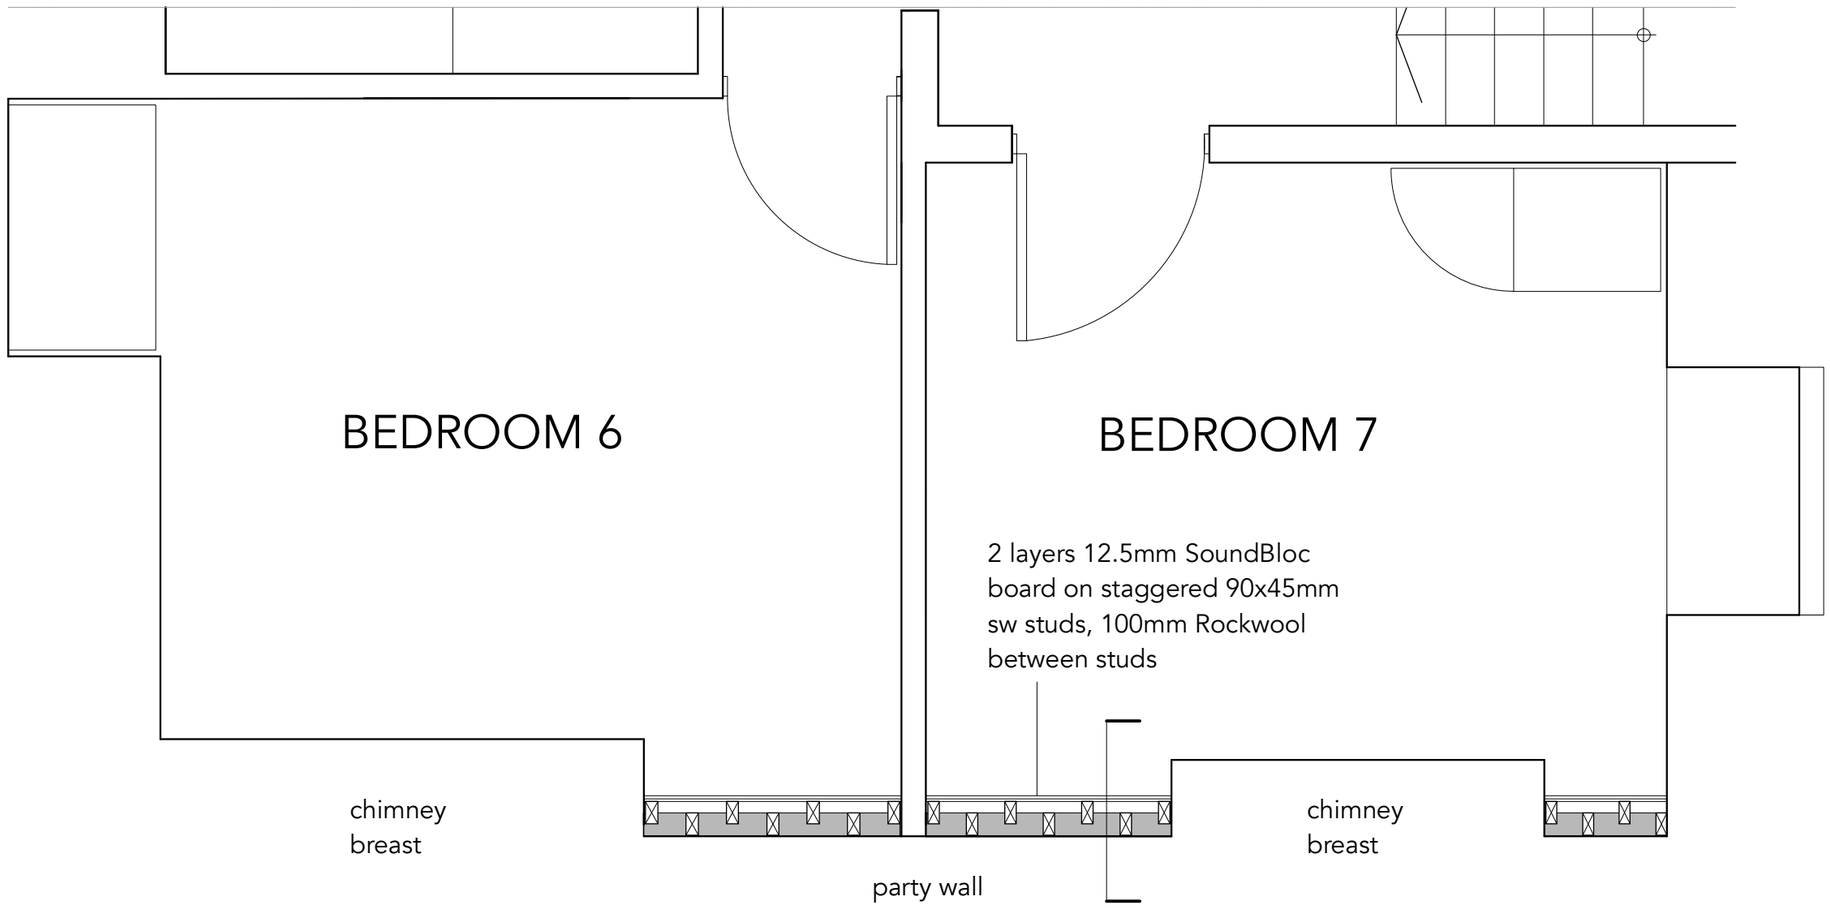

1 SECOND FLOOR PLAN DETAIL

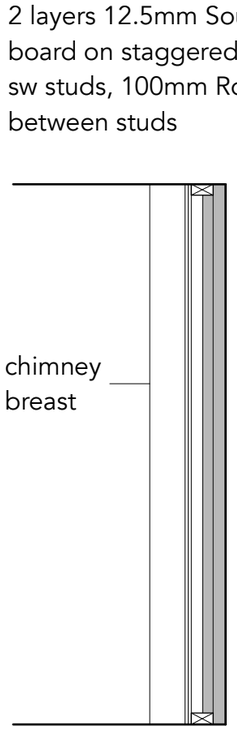

1 SECOND FLOOR SECTION DETAIL

0 1 2 3 4 5

N

feral studio

174 TARRING ROAD
WORTHING

ACOUSTIC LINING
TO SECOND FLOOR

UPPER WAEN
KERRY
POWYS
07769746939
feralstudioarchitecture
@gmail.com

1:25@A3

AUGUST 2024

DRAWING NUMBER
23-85-22

CLIENT
JOSH TAYLOR

REVISION