



3 SIGN DETAIL
Scale: 1:20

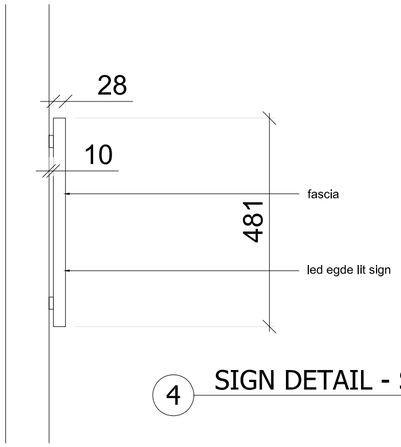

4 SIGN DETAIL - SECTION
Scale: 1:10

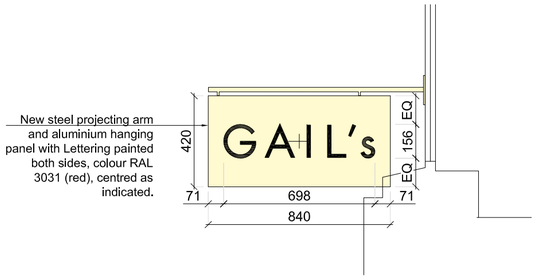

5 SIGN DETAIL
Scale: 1:20

Include for all works necessary to complete the works whether specifically mentioned or not

Carry out works in accordance with good working practices using best materials that are fit for their purpose.

Allow for delivering and unloading of all materials to site as necessary.

Complete all works in accordance with local authority and landlords requirements.

Carry out Health & Safety risk assessment of the site and review of the works and advise designers immediately of any real or potential hazards. Carry out all works in accordance with the requirements of the CDM regulations

Read in conjunction with all drawings, specifications and schedules

Allow for co-ordination of the supply and installation of signage by client employed contractor. Allow for detailing and installing any concealed structure to support the signs.

All positions shown are indicative and subject to agreement of final setting out and positioning on site.

Fascia sign - sign comprising of 1.5mm stainless steel facings to back and front with 25mm LED impregnated opal acrylic core, centred on fascia panel as indicated on elevation, overall thickness 28mm. Luminence no greater than 655cd/m2. Front face painted RAL 3031 RED. Colour temp 3500k. Power supply cable to be semi transparent. Sample of light to be approved by designers.

Projecting sign - steel projecting arm and aluminium hanging panel to be suitably prepared to receive paint finish, colour Little Greene 'Joanna' (off white / cream). Lettering painted both sides, colour RAL 3031 (red).

All works to be carried out in accordance with building regulations, british standards and good working practice works to include all items necessary to complete the works whether specifically mentioned or not all positions indicated are indicative and subject to agreement of final setting out and positioning on site by designer.




new hanging projecting sign to Gail's standard detail

Sign comprising of 1.5mm stainless steel facings to back and front with 25mm LED impregnated opal acrylic core, centred on fascia panel as indicated on elevation, overall thickness 28mm. Luminence no greater than 655cd/m2. Front face painted RAL 3031 RED. Colour temp 3500k. Power supply cable to be semi transparent. Sample of light to be approved by designers.

1 PROPOSED SHOPFRONT ELEVATION
Scale: 1:50

0 1 2 3 4 5m
Scale 1:50

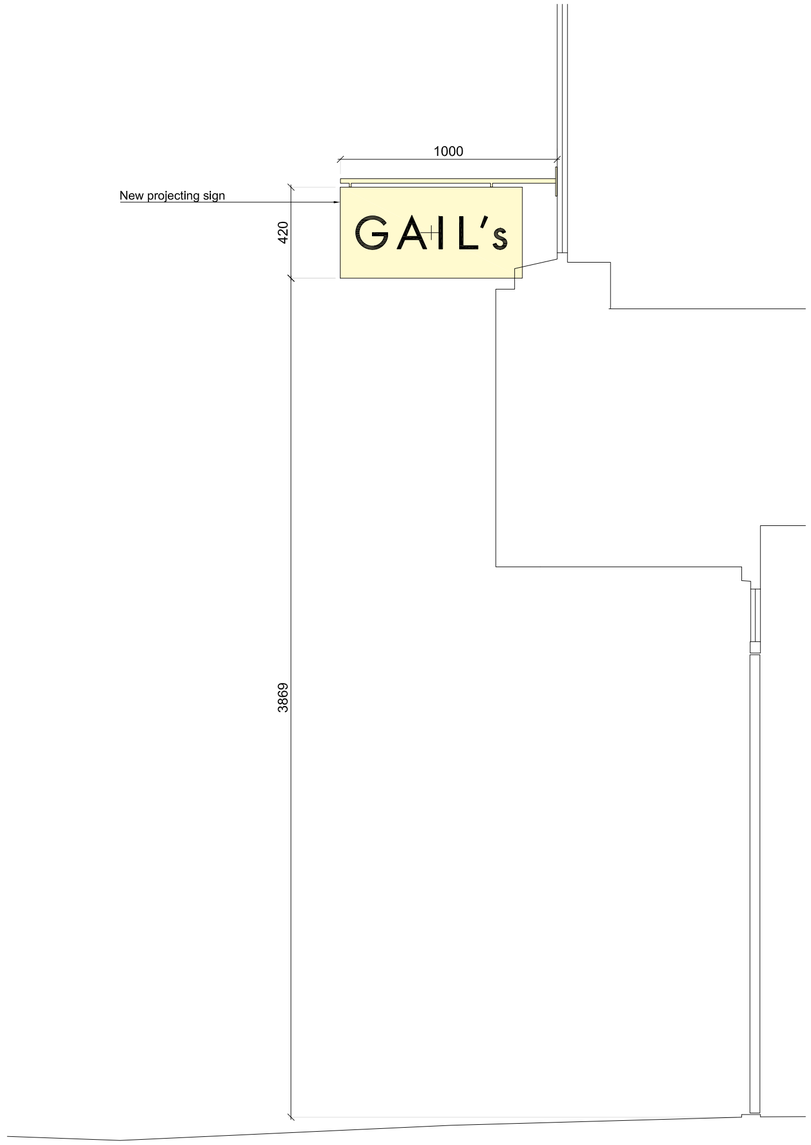

2 PROPOSED SECTION THRU' SHOPFRONT
Scale: 1:20

0 200mm 400 600 800 1m 2m
Scale 1:20

revision	description	date
Rev D	details revised	28.08.24
Rev C	details revised	16.07.24
Rev B	fascia section added	16.07.24
Rev A	awning added	18.06.24

MADE IN PLACE
Henry Wood House 2 Riding House Street
London W1W 7FA
T 0044 (0)20 3714 4841
© Made In Place Design

RetailWeek INTERIORS AWARDS/ WINNER Retail interior of the year
RetailWeek INTERIORS AWARDS/ WINNER Non food design of the year

Project Gail's Worthing

Title Shopfront Arrangement

Date 17.06.24 Drawn by ee

Scale varies @ A2 Drawing no. 5137.04 Rev. D

© Copyright remains with the designer