


West Elevation:

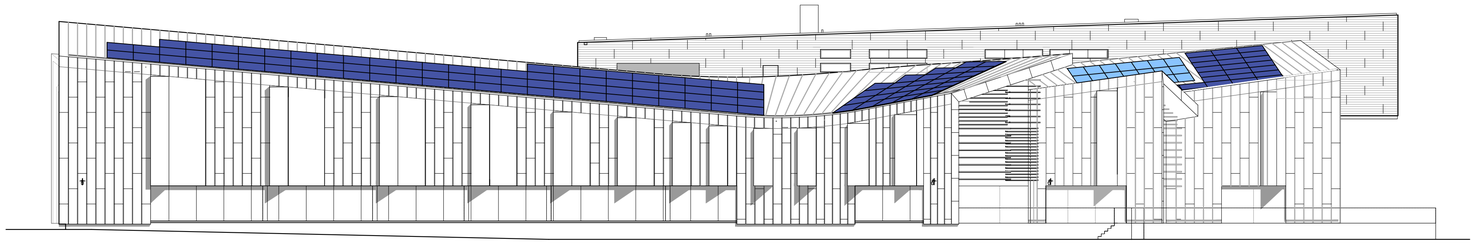


South Elevation:

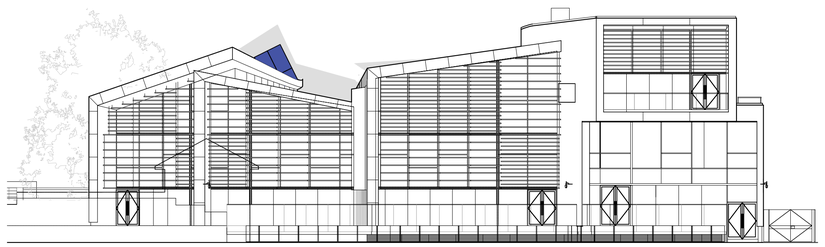


East Elevation:

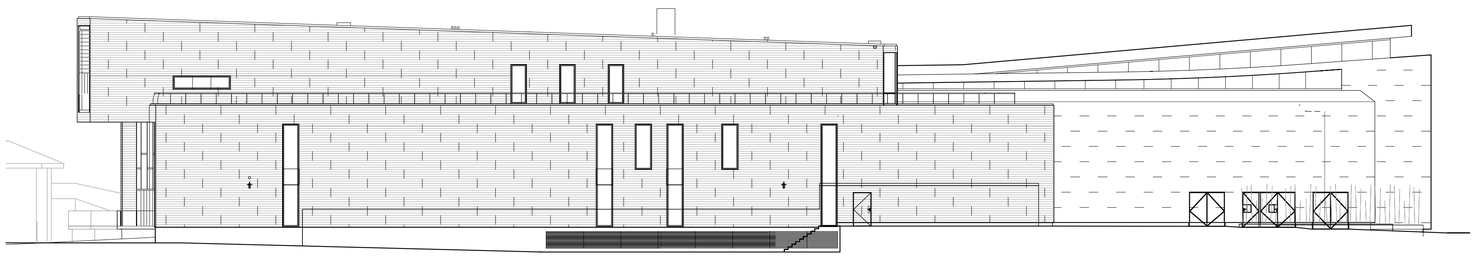

North Elevation:

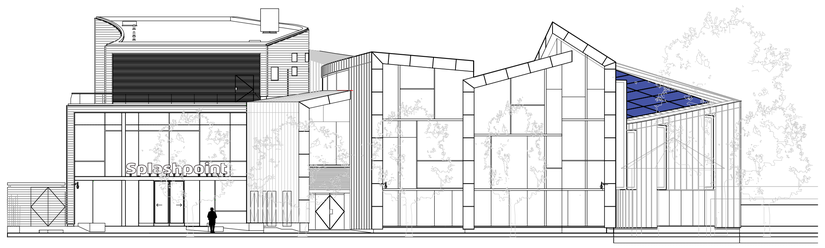

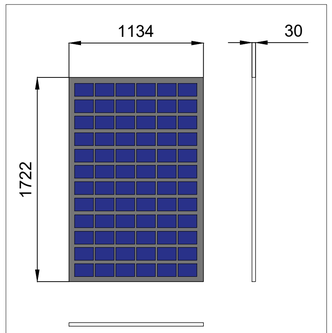

Detail A: Longi Solar Explorer Panel
NTS

Existing Solar Panel

Proposed Solar Panel

AJ Taylor
RENEWABLE ENERGY SPECIALISTS

Unit 3 Centenary Industrial Estate
Hughes Road
Brighton
East Sussex
BN2 4AW
Tel: 01273 60089
Email: Info@ajtaylor-electrical.co.uk Web: www.ajtaylor-electrical.co.uk

Client

A&W

Project
Splashpoint
Leisure Centre
60 Brighton Road
Worthing
West Sussex
BN11 2EN

Drawing
Solar PV Layout
Roof Elevations

Scale @ A1	1:200
Date	July 2024
Drawn SE	Checked IO
Approved	DP
Issued For	Proposal
Drawing Number	AJT-54597-1002
Revision	1

©
This drawing is the copyright of A J Taylor Electrical Contractors Ltd.
Not to be copied without permission.