



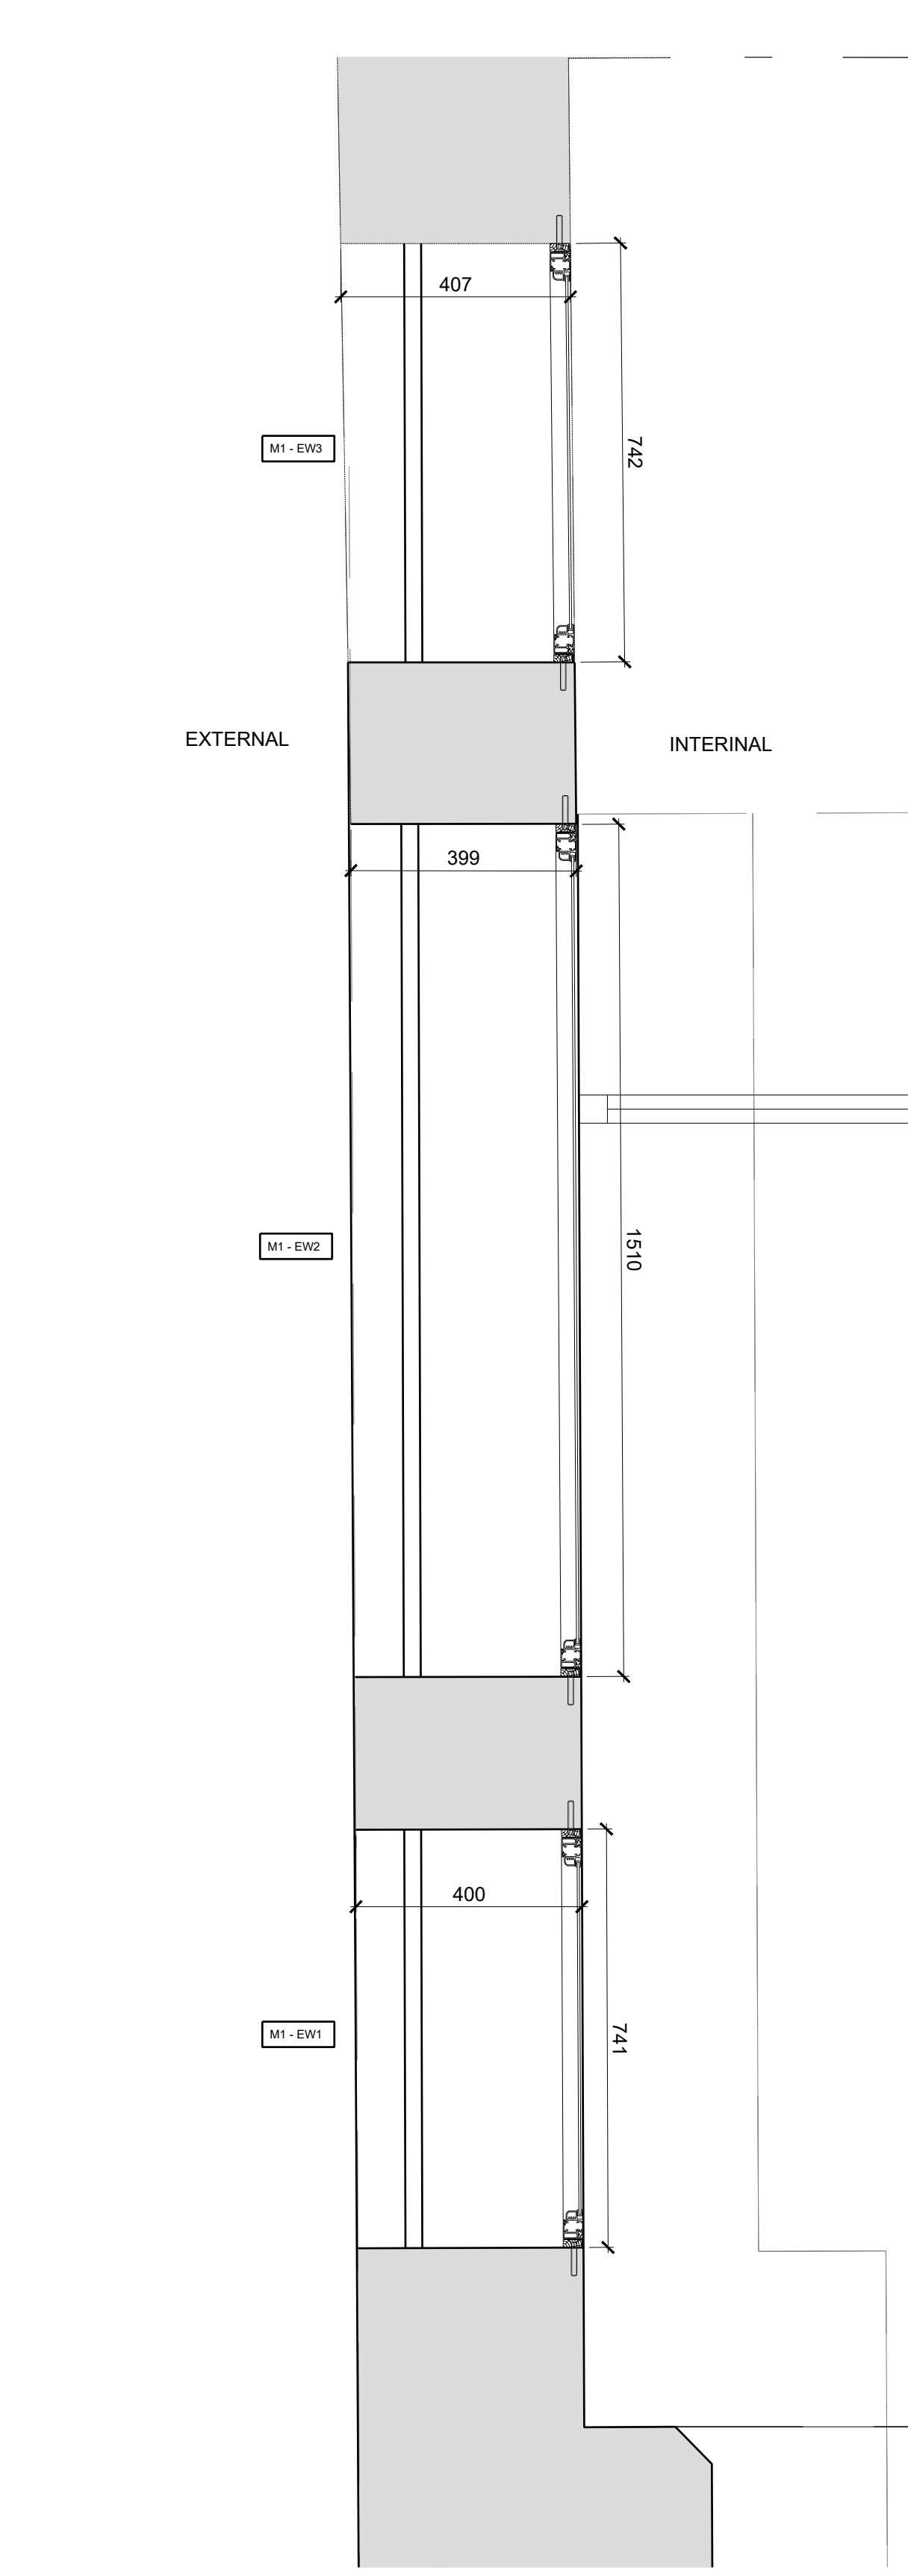

M1 - EW1-2-3 Window Plan
1:10

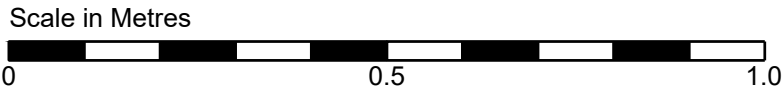

External Photograph

**STAIN GLASS TO BE REFURBISHED BY A SPECIALIST
AND RESTORED BACK TO ORIGINAL CONDITION**

**NOT FOR CONSTRUCTION
SIZES TBC BY MANUFACTURE**

M1 - EW1-3 Fixed Secondary Glazing spec for the secondary
glazing required


Series 45 Slimline - Hinged Casement

Provide Selectaglaze Series 45 Slimline – Hinged Casement (HC) secondary glazing, inward opening side-hung casements, purpose-made to survey and schedule.


Frames: extruded aluminium alloy 6063-T6, slimline profiles with flush glazing lines; colour HIPCA 9910 semi-gloss white unless noted otherwise.

Glazing: 4 mm clear float glass (“standard glazing”). Seals: compression seals for draught reduction. Fix to existing reveals/linings to suit site conditions, maintaining existing fabric and ensuring neat perimeter sealing and access for cleaning/operation, all to manufacturer’s recommendations.


Glazing - 4mm
Frames - Curved head or jamb – minimum radius 450mm
Ironmongery - H6 Locking slimline handle

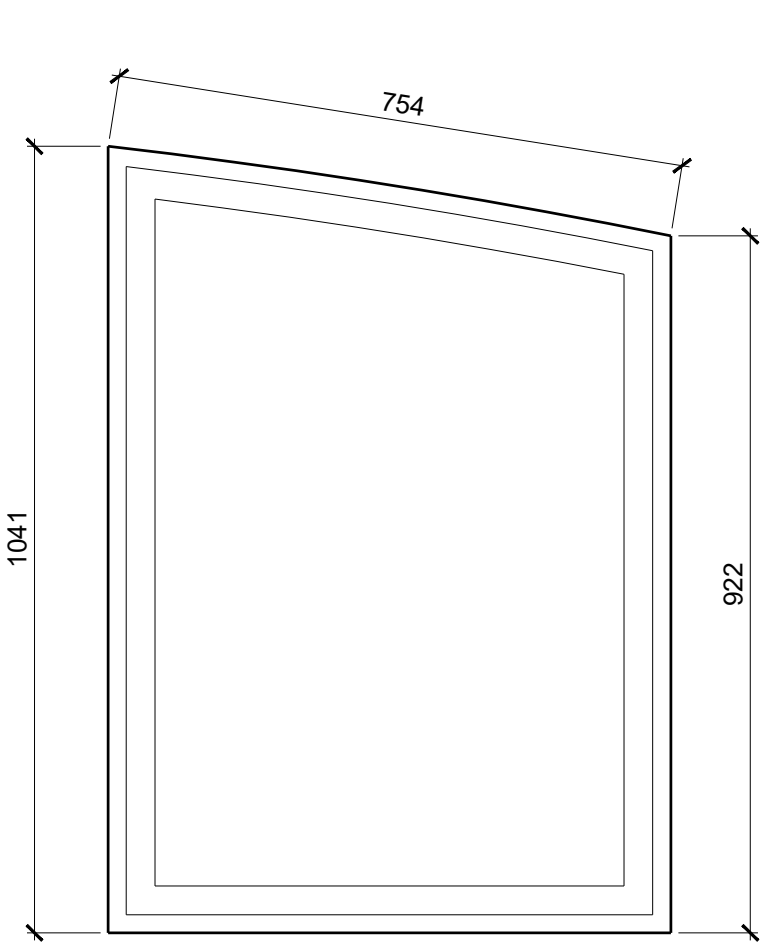

M1 - EW1
Existing Stained Glass
(Retain and Refurbish)

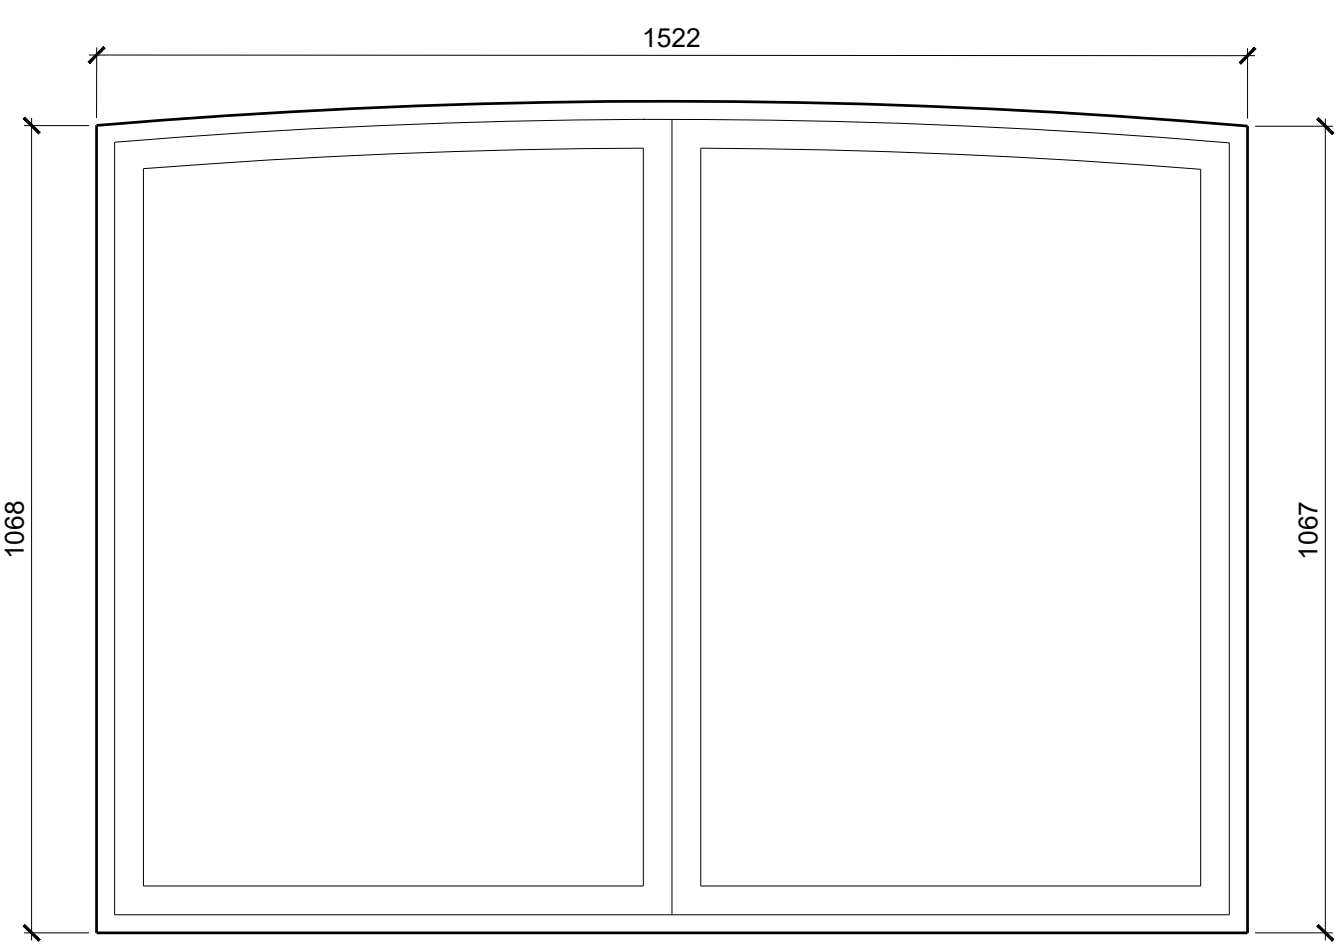


M1 - EW2
Existing Stained Glass
(Retain and Refurbish)

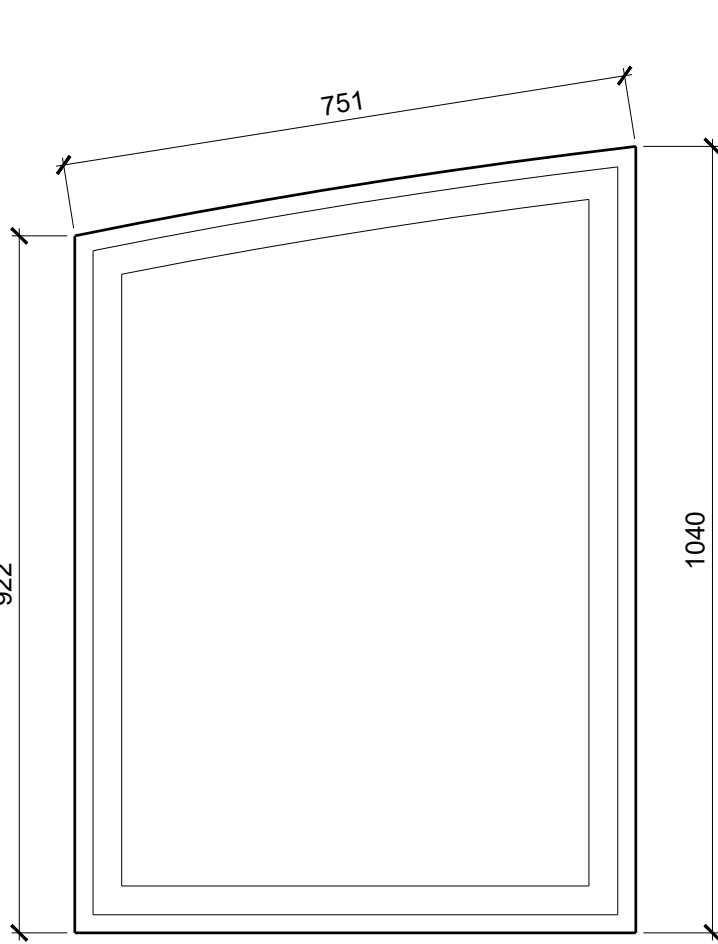


M1 - EW3
Existing Stained Glass
(Retain and Refurbish)

M1 - EW1-2-3 External Window Elevation
1:10

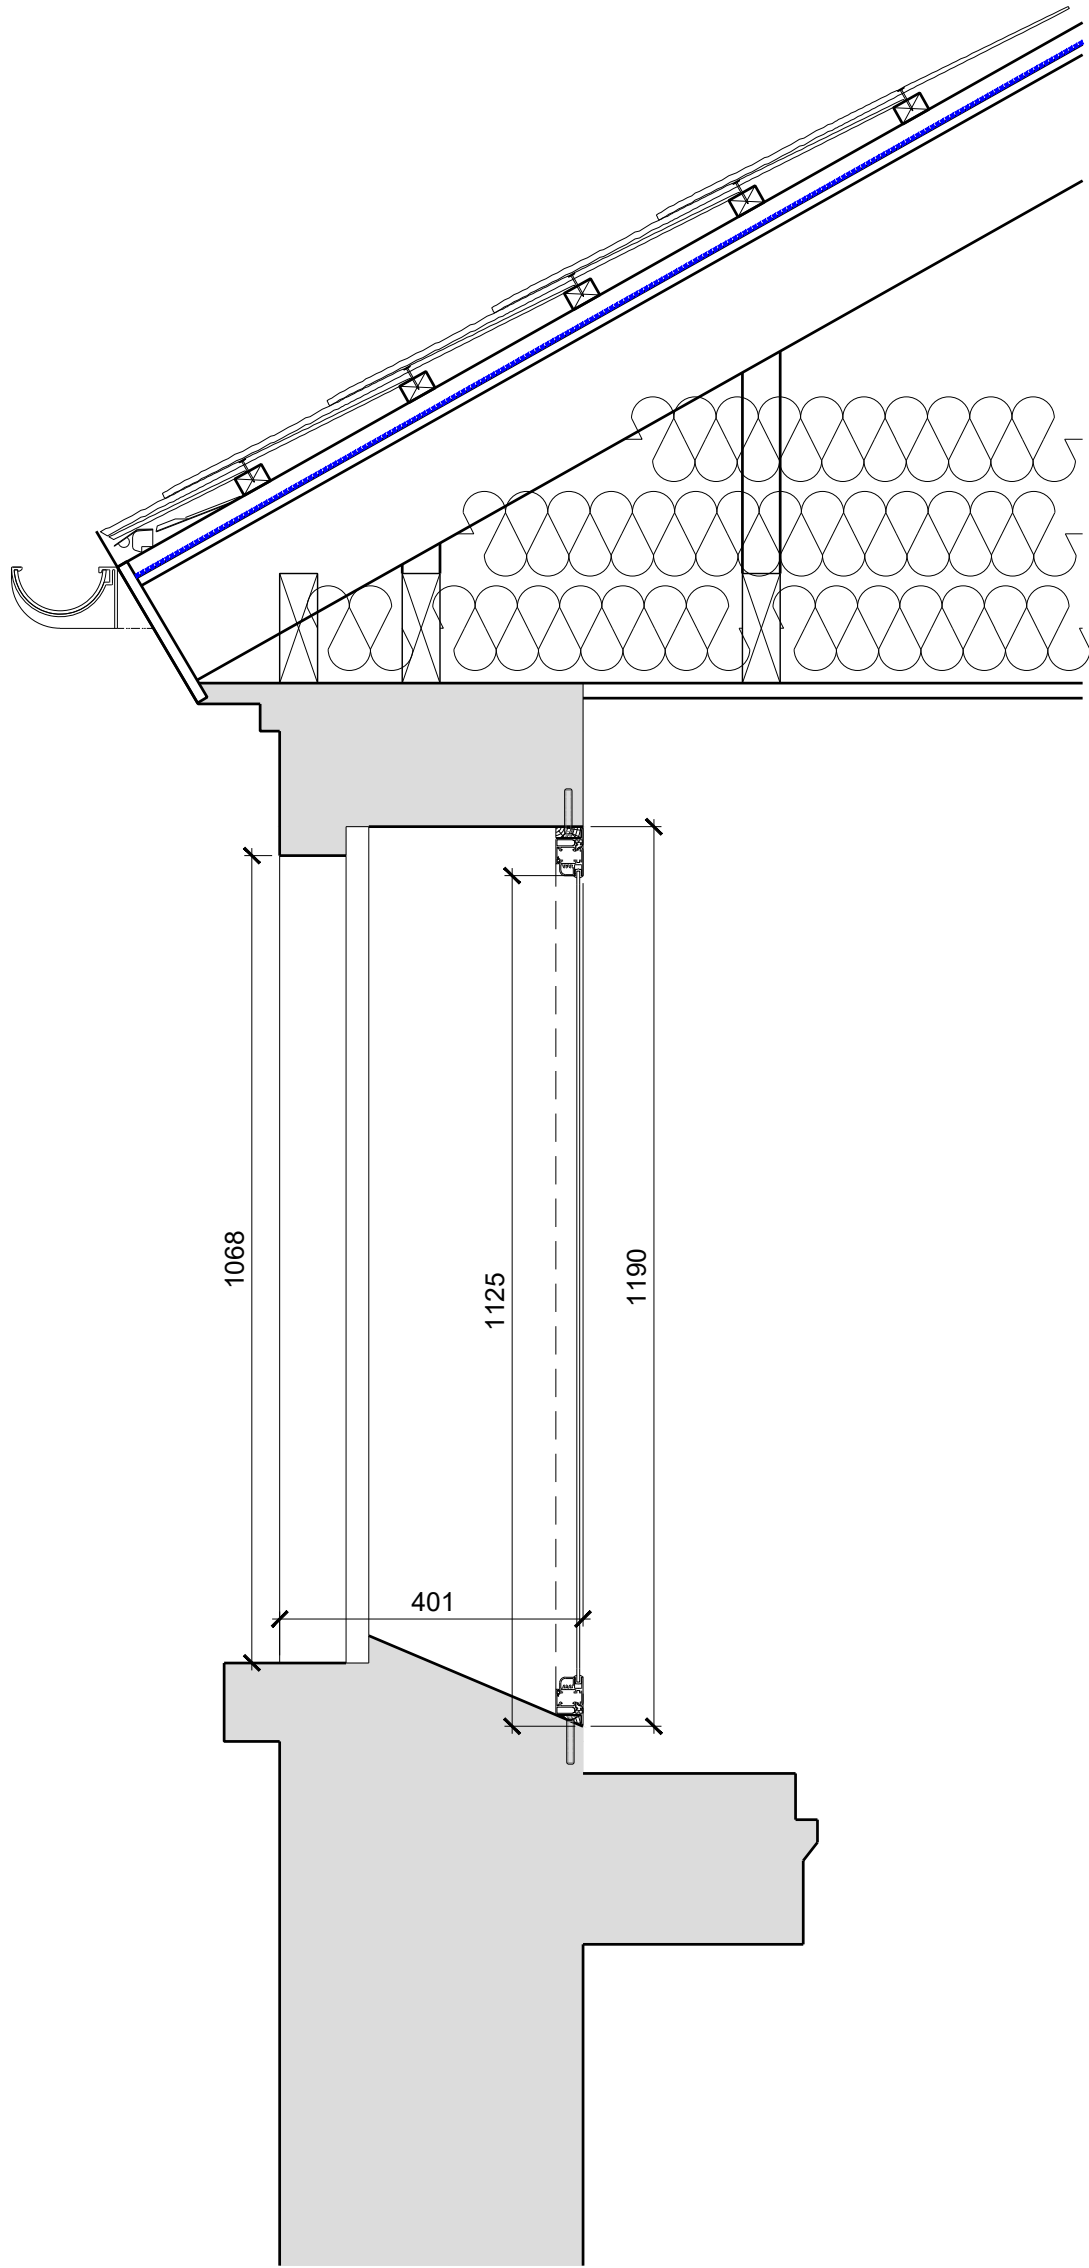

M1 - EW1-2-3 Window Section
1:10

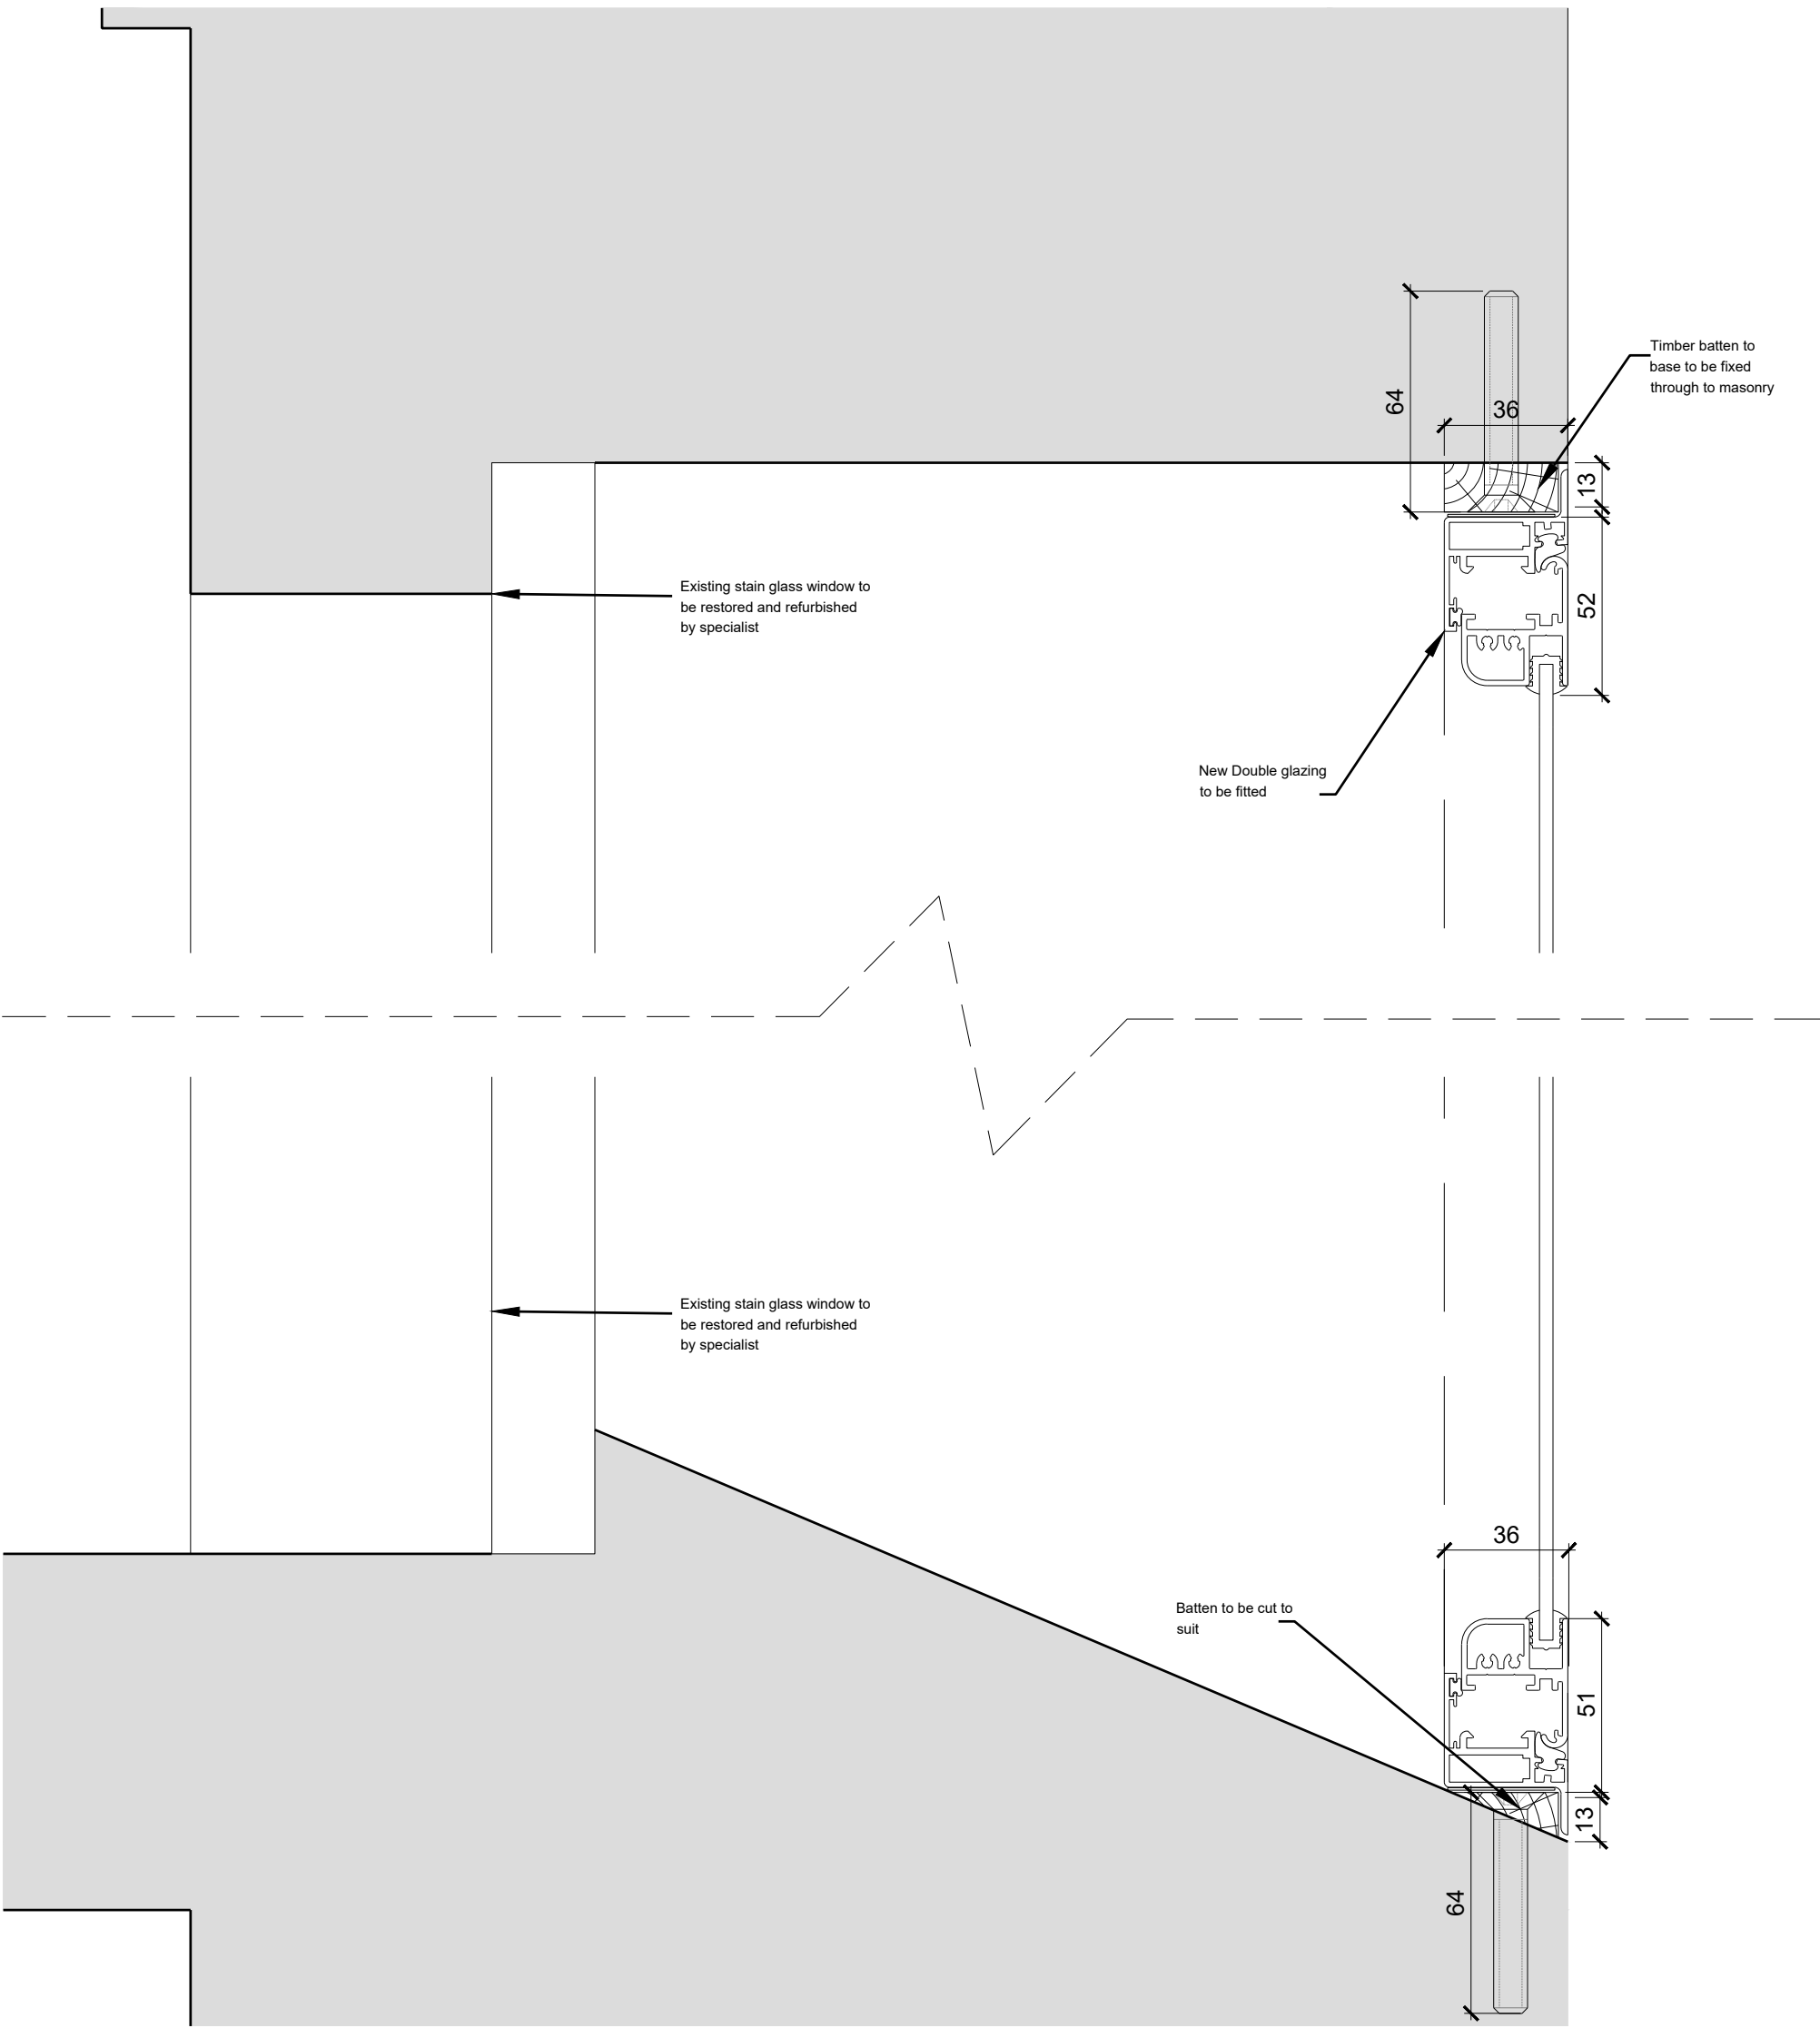

M1 - EW1-2-3 Window Detail
1:2

