


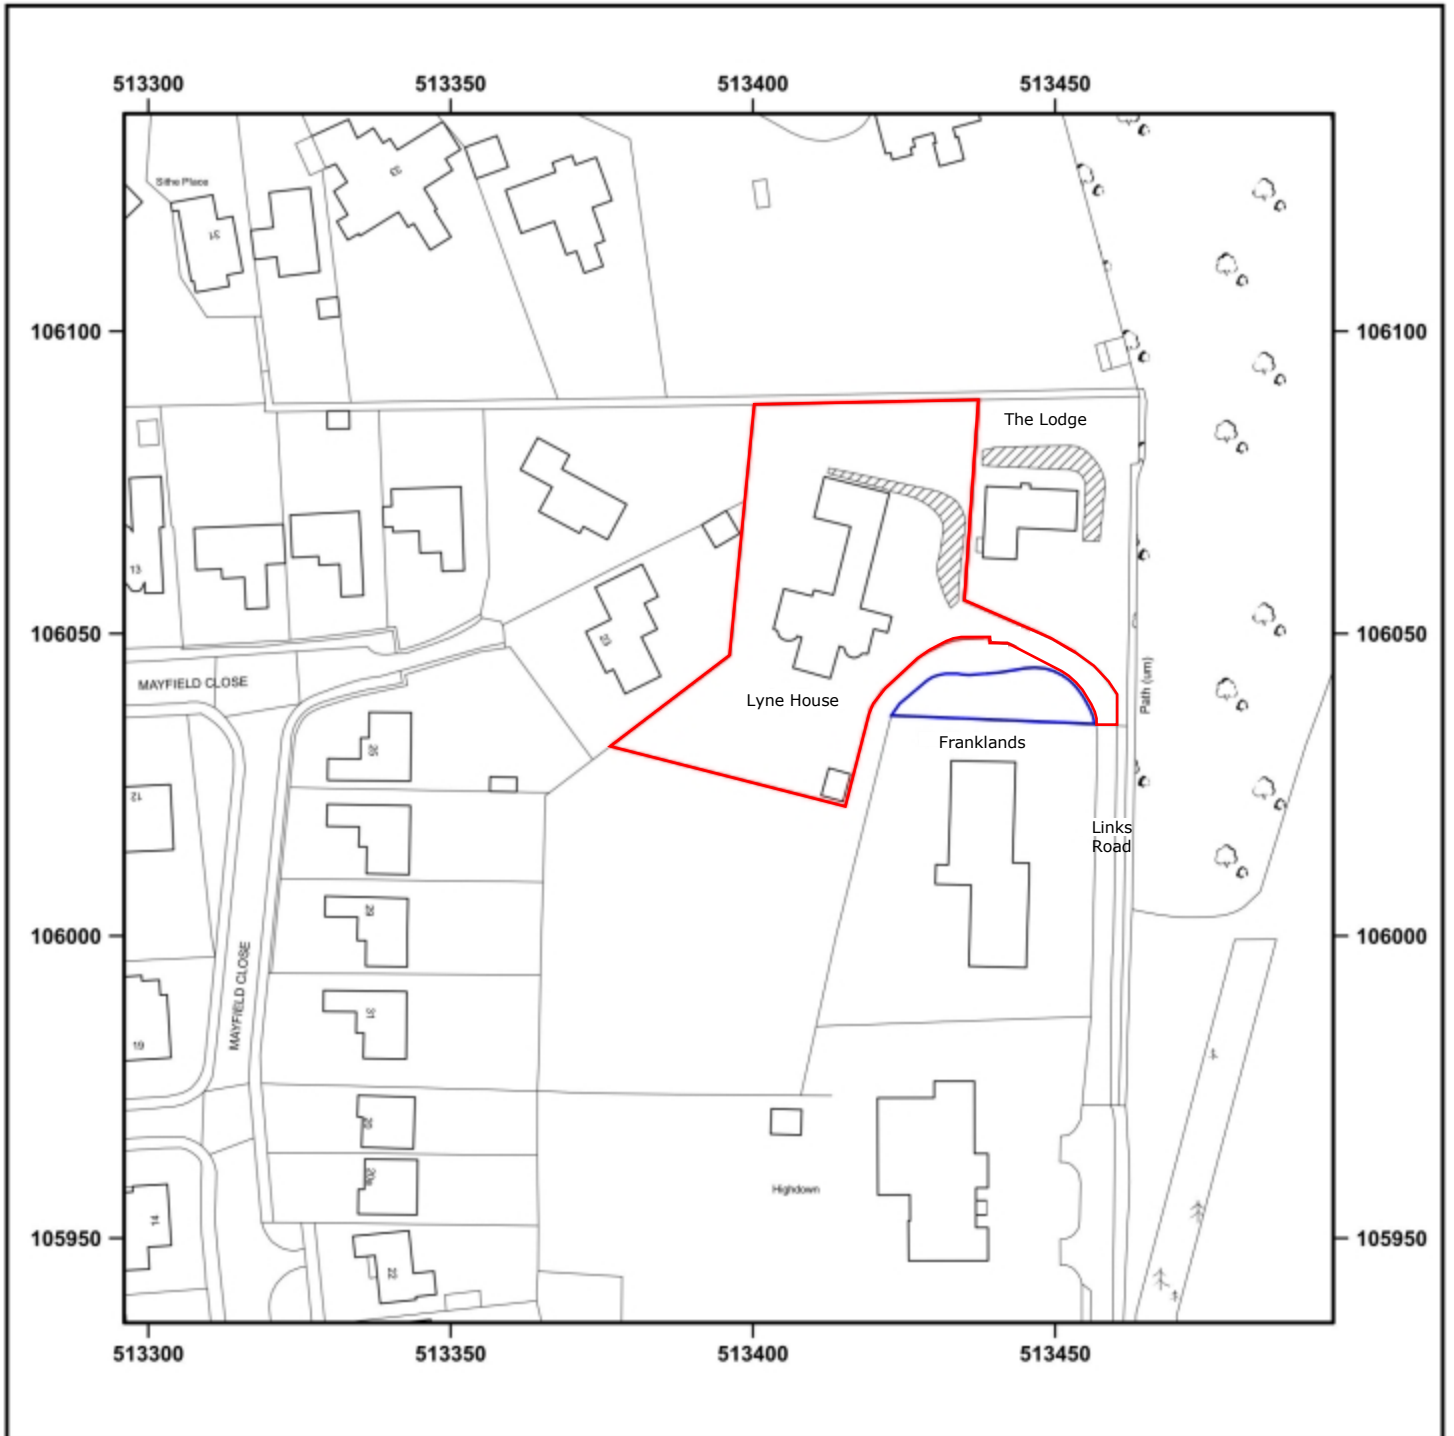

© Crown copyright and database rights 2024 OS AC0000848283. Public rights of way shown on this map have been taken from Local Authority definitive maps. The representation on this map of any other road, track or path is no evidence of the existence of a right of way.

0 12.5 25 37.5 50 m
Scale 1:1250 - 1cm = 12.5m - A4 Size

LOCATION PLAN 1:1250 @ A4

LYNE HOUSE,
20 LINKS ROAD,
OFFINGTON,
WORTHING,
WEST SUSSEX,
BN14 9QY

Lyne House
Supplied by: www.ukmapcentre.com
Product Info: www.ukmapcentre.com/location-plans-1250-scale
Serial No: 293828
Centre Coordinates: 513396, 106036
Production Date: 10/09/2024

DATE: 05/03/2026
DRWG No: DS/LYNE/04 rev1