

Ordnance Survey (c) Crown Copyright 2012. All rights reserved. Licence number 100020449

Location plan

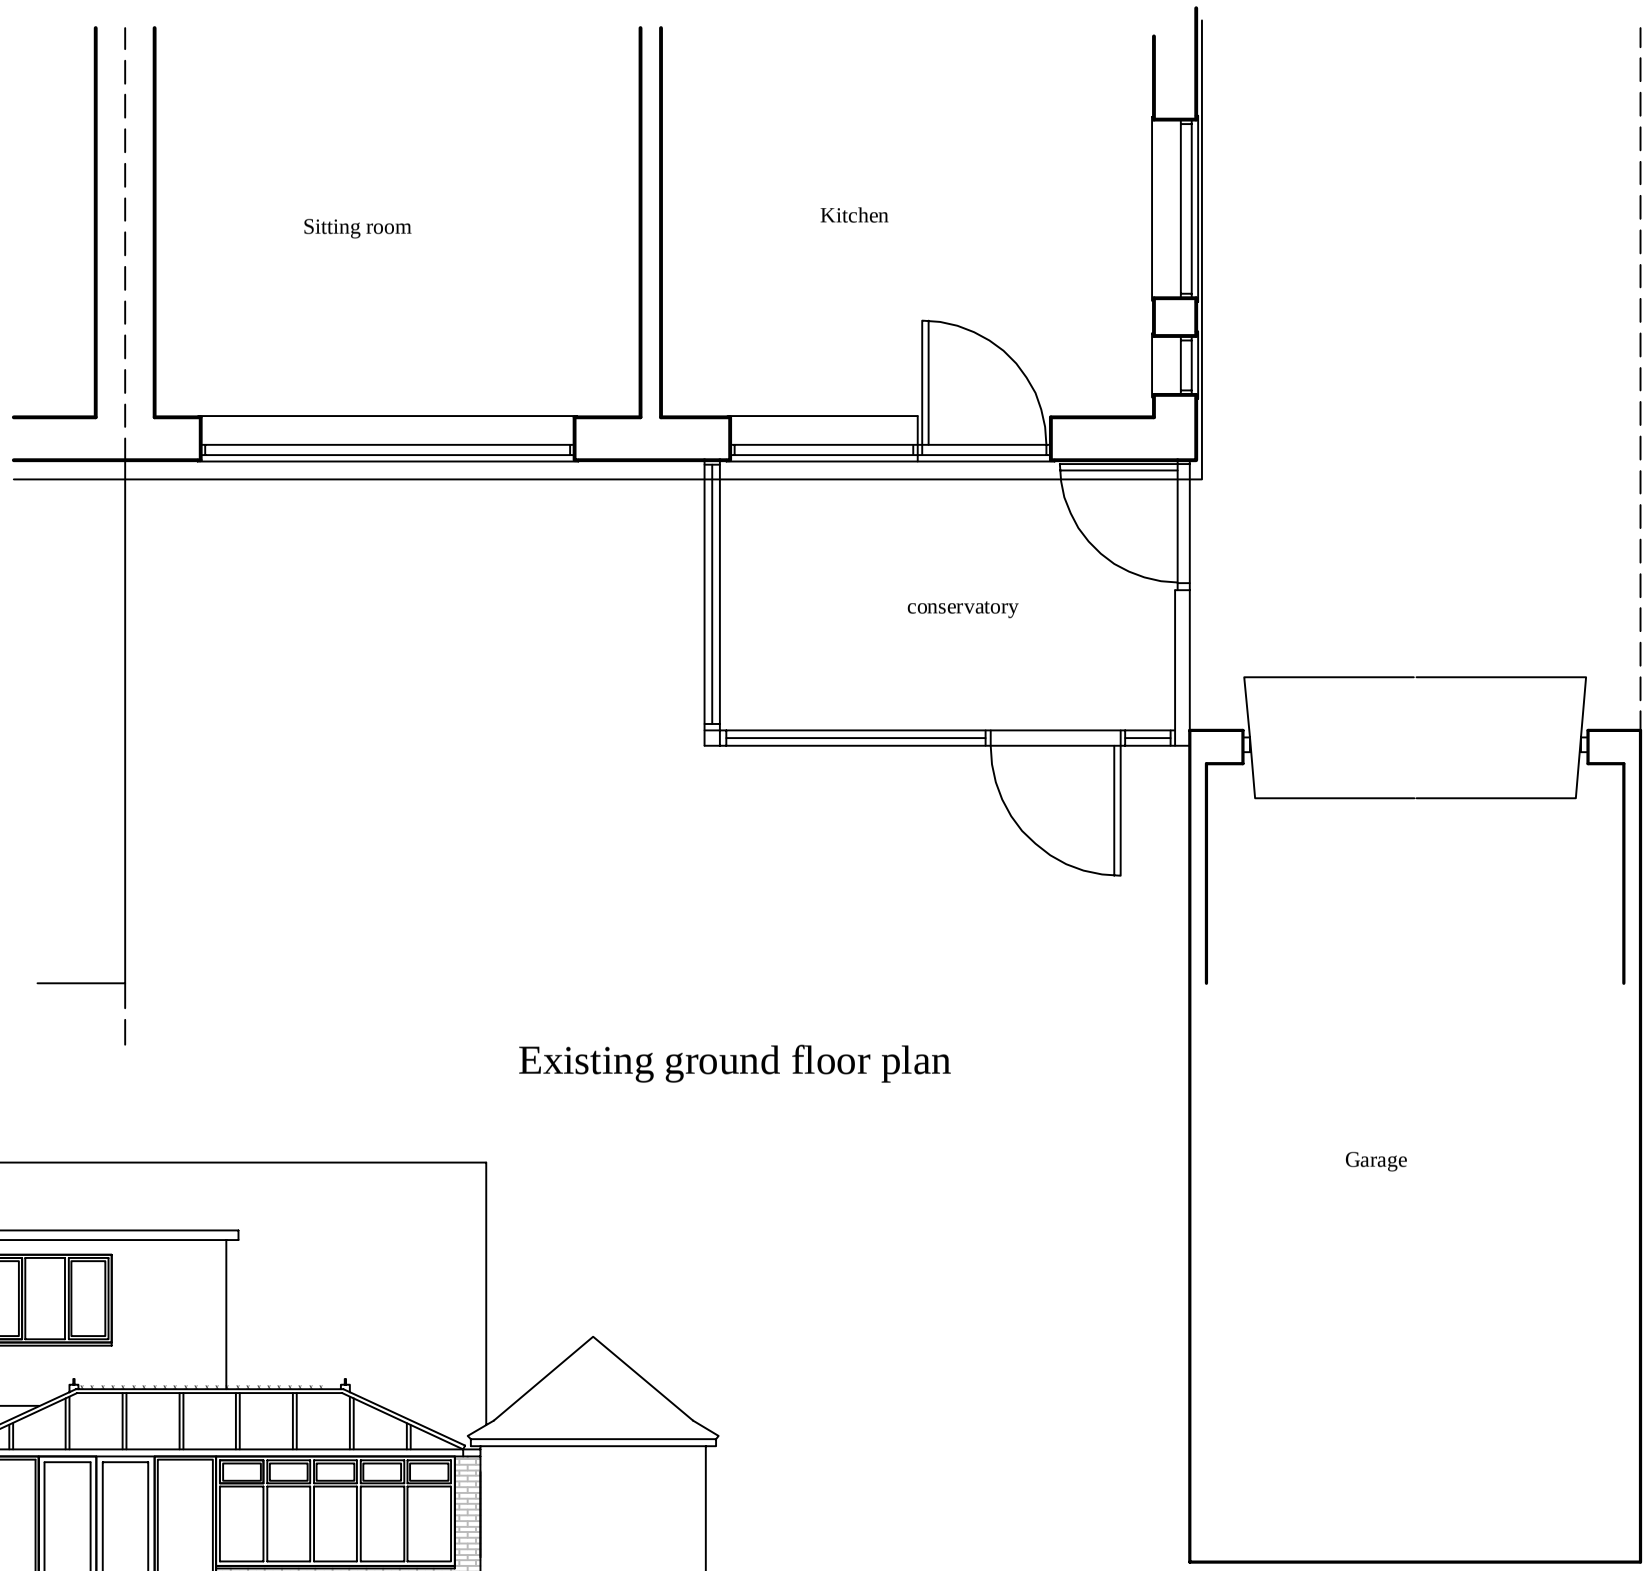

Existing ground floor plan



Existing rear elevation north

Proposed rear elevation

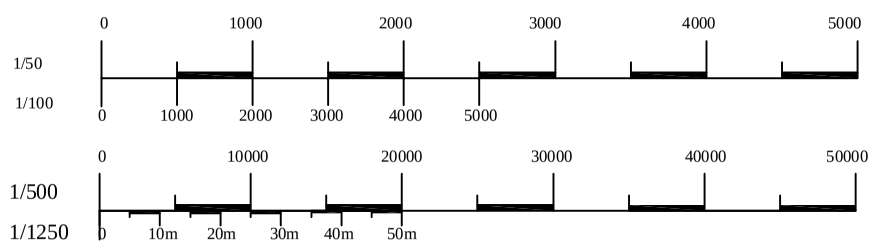

Plan no. 03/12/Pullen
Sheet no. 2 of 3
Scale 1/1250 1/100 1/50
Revision 00
Original paper size A3

Proposed white PVCu conservatory
to rear of
20 Hawkins Road Shoreham by Sea
BN43 6TJ
for
Mr & Mrs G Pullen