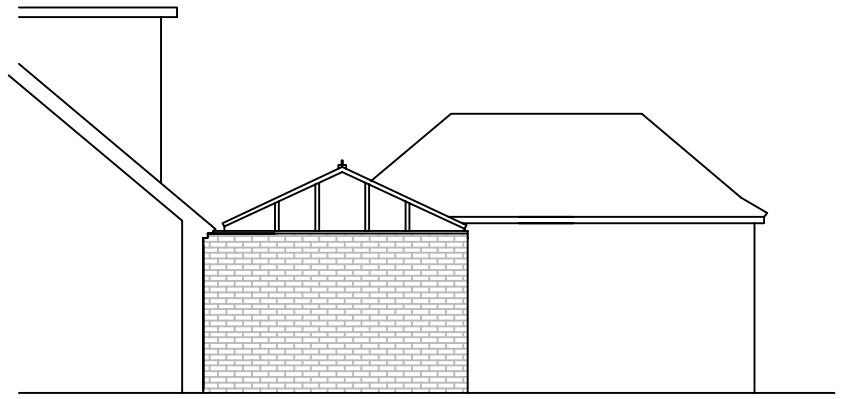

Proposed side elevation east

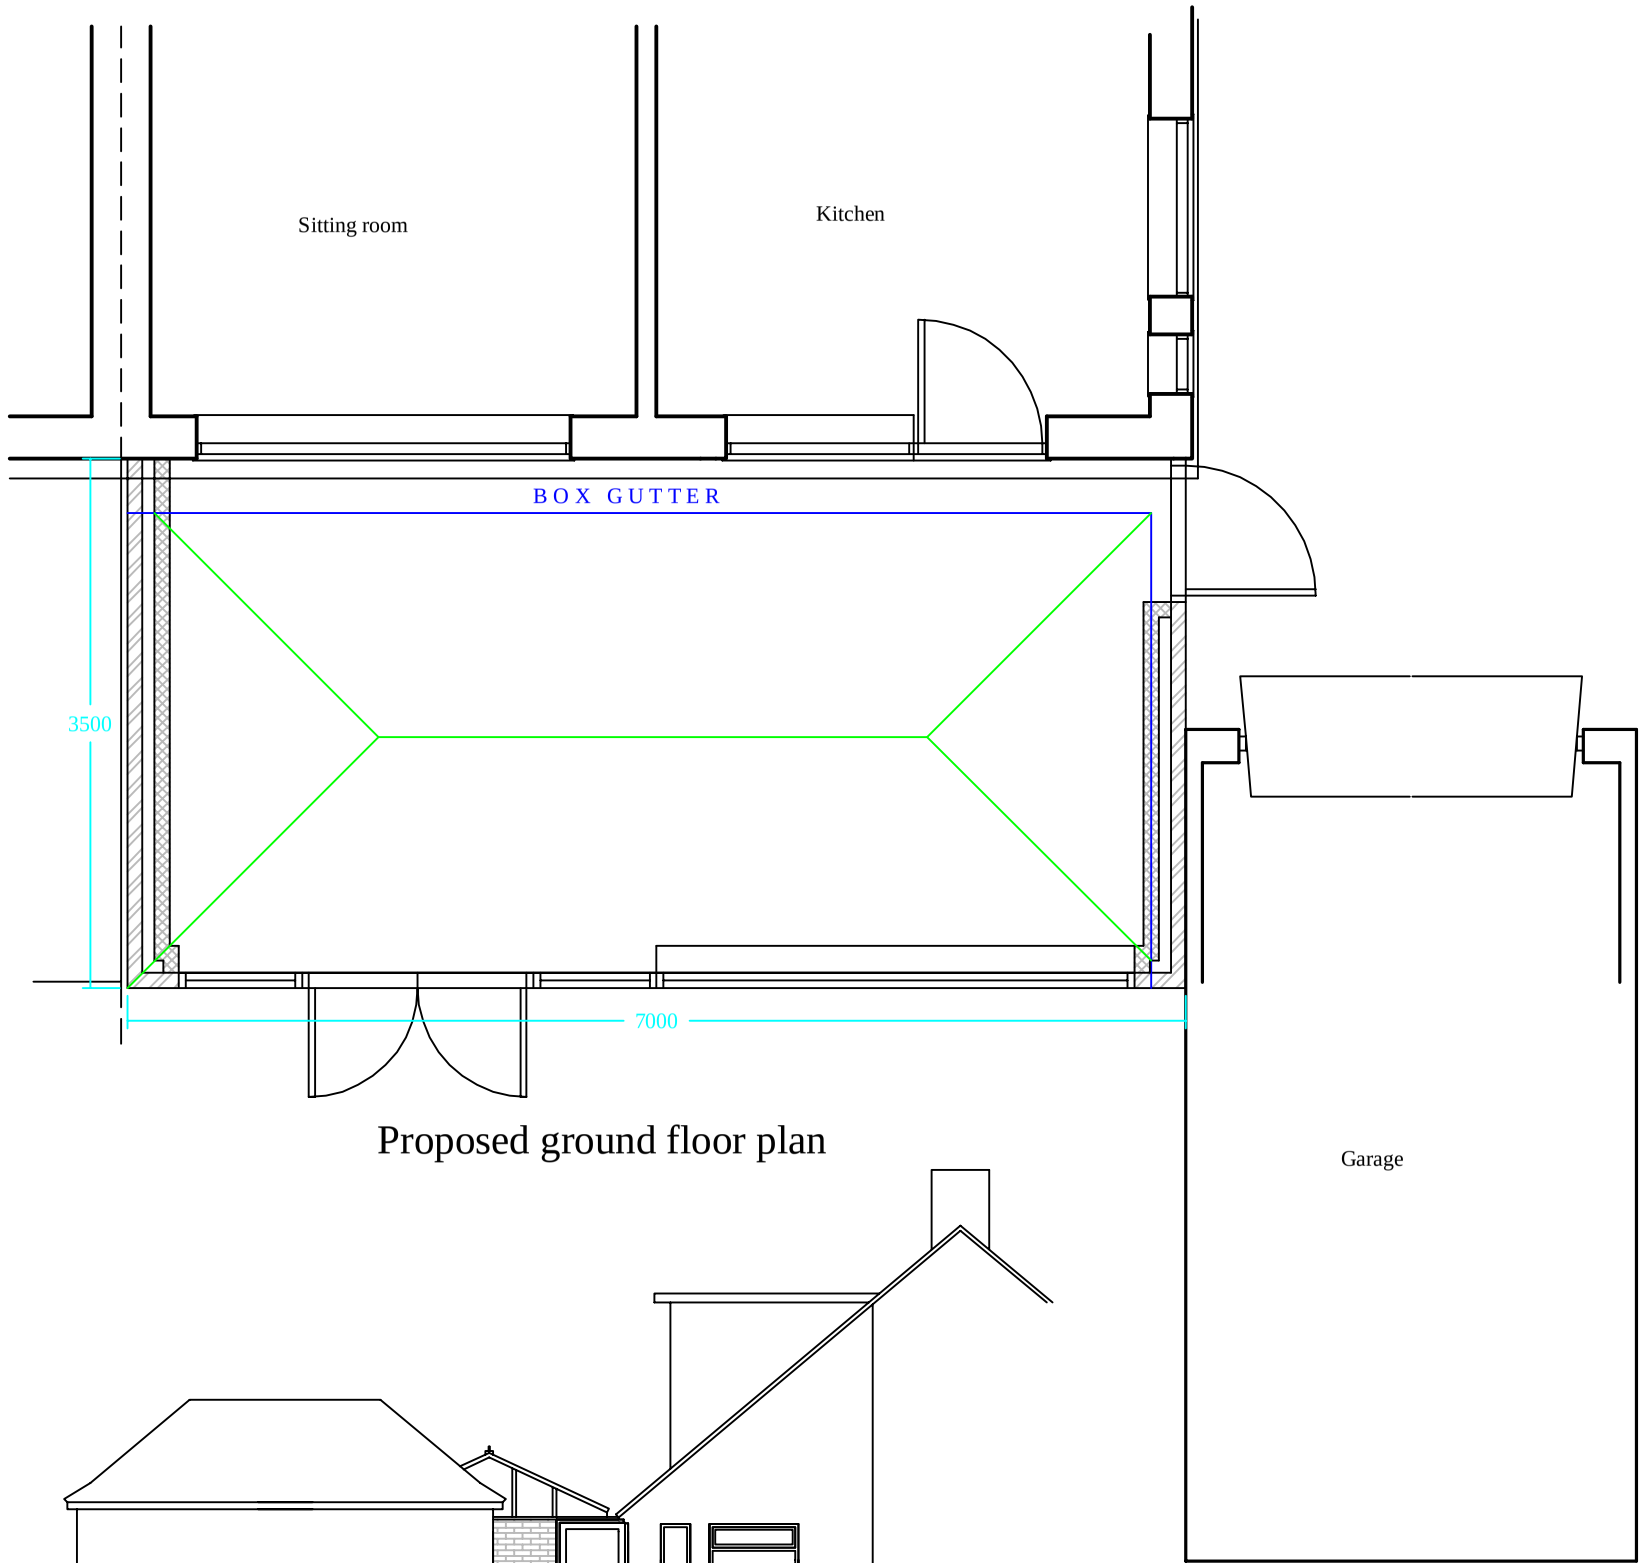

Proposed ground floor plan

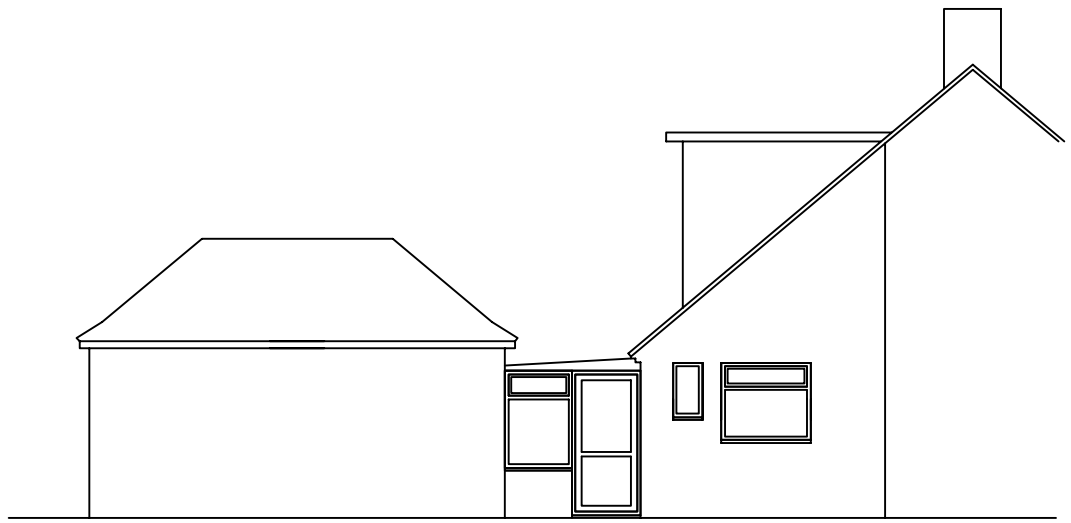

Existing side elevation west

Proposed side elevation

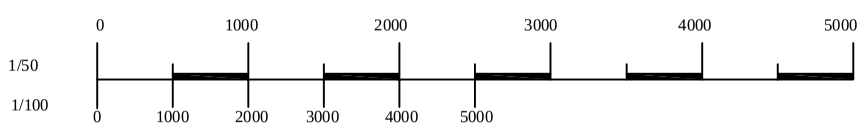

Plan no. 03/12/Pullen
Sheet no. 3 of 3
Scale 1/50 1/100
Revision 00
Original paper size A3

Proposed white PVCu conservatory
to rear of
20 Hawkins Road Shoreham by Sea
BN43 6TJ
for
Mr & Mrs G Pullen