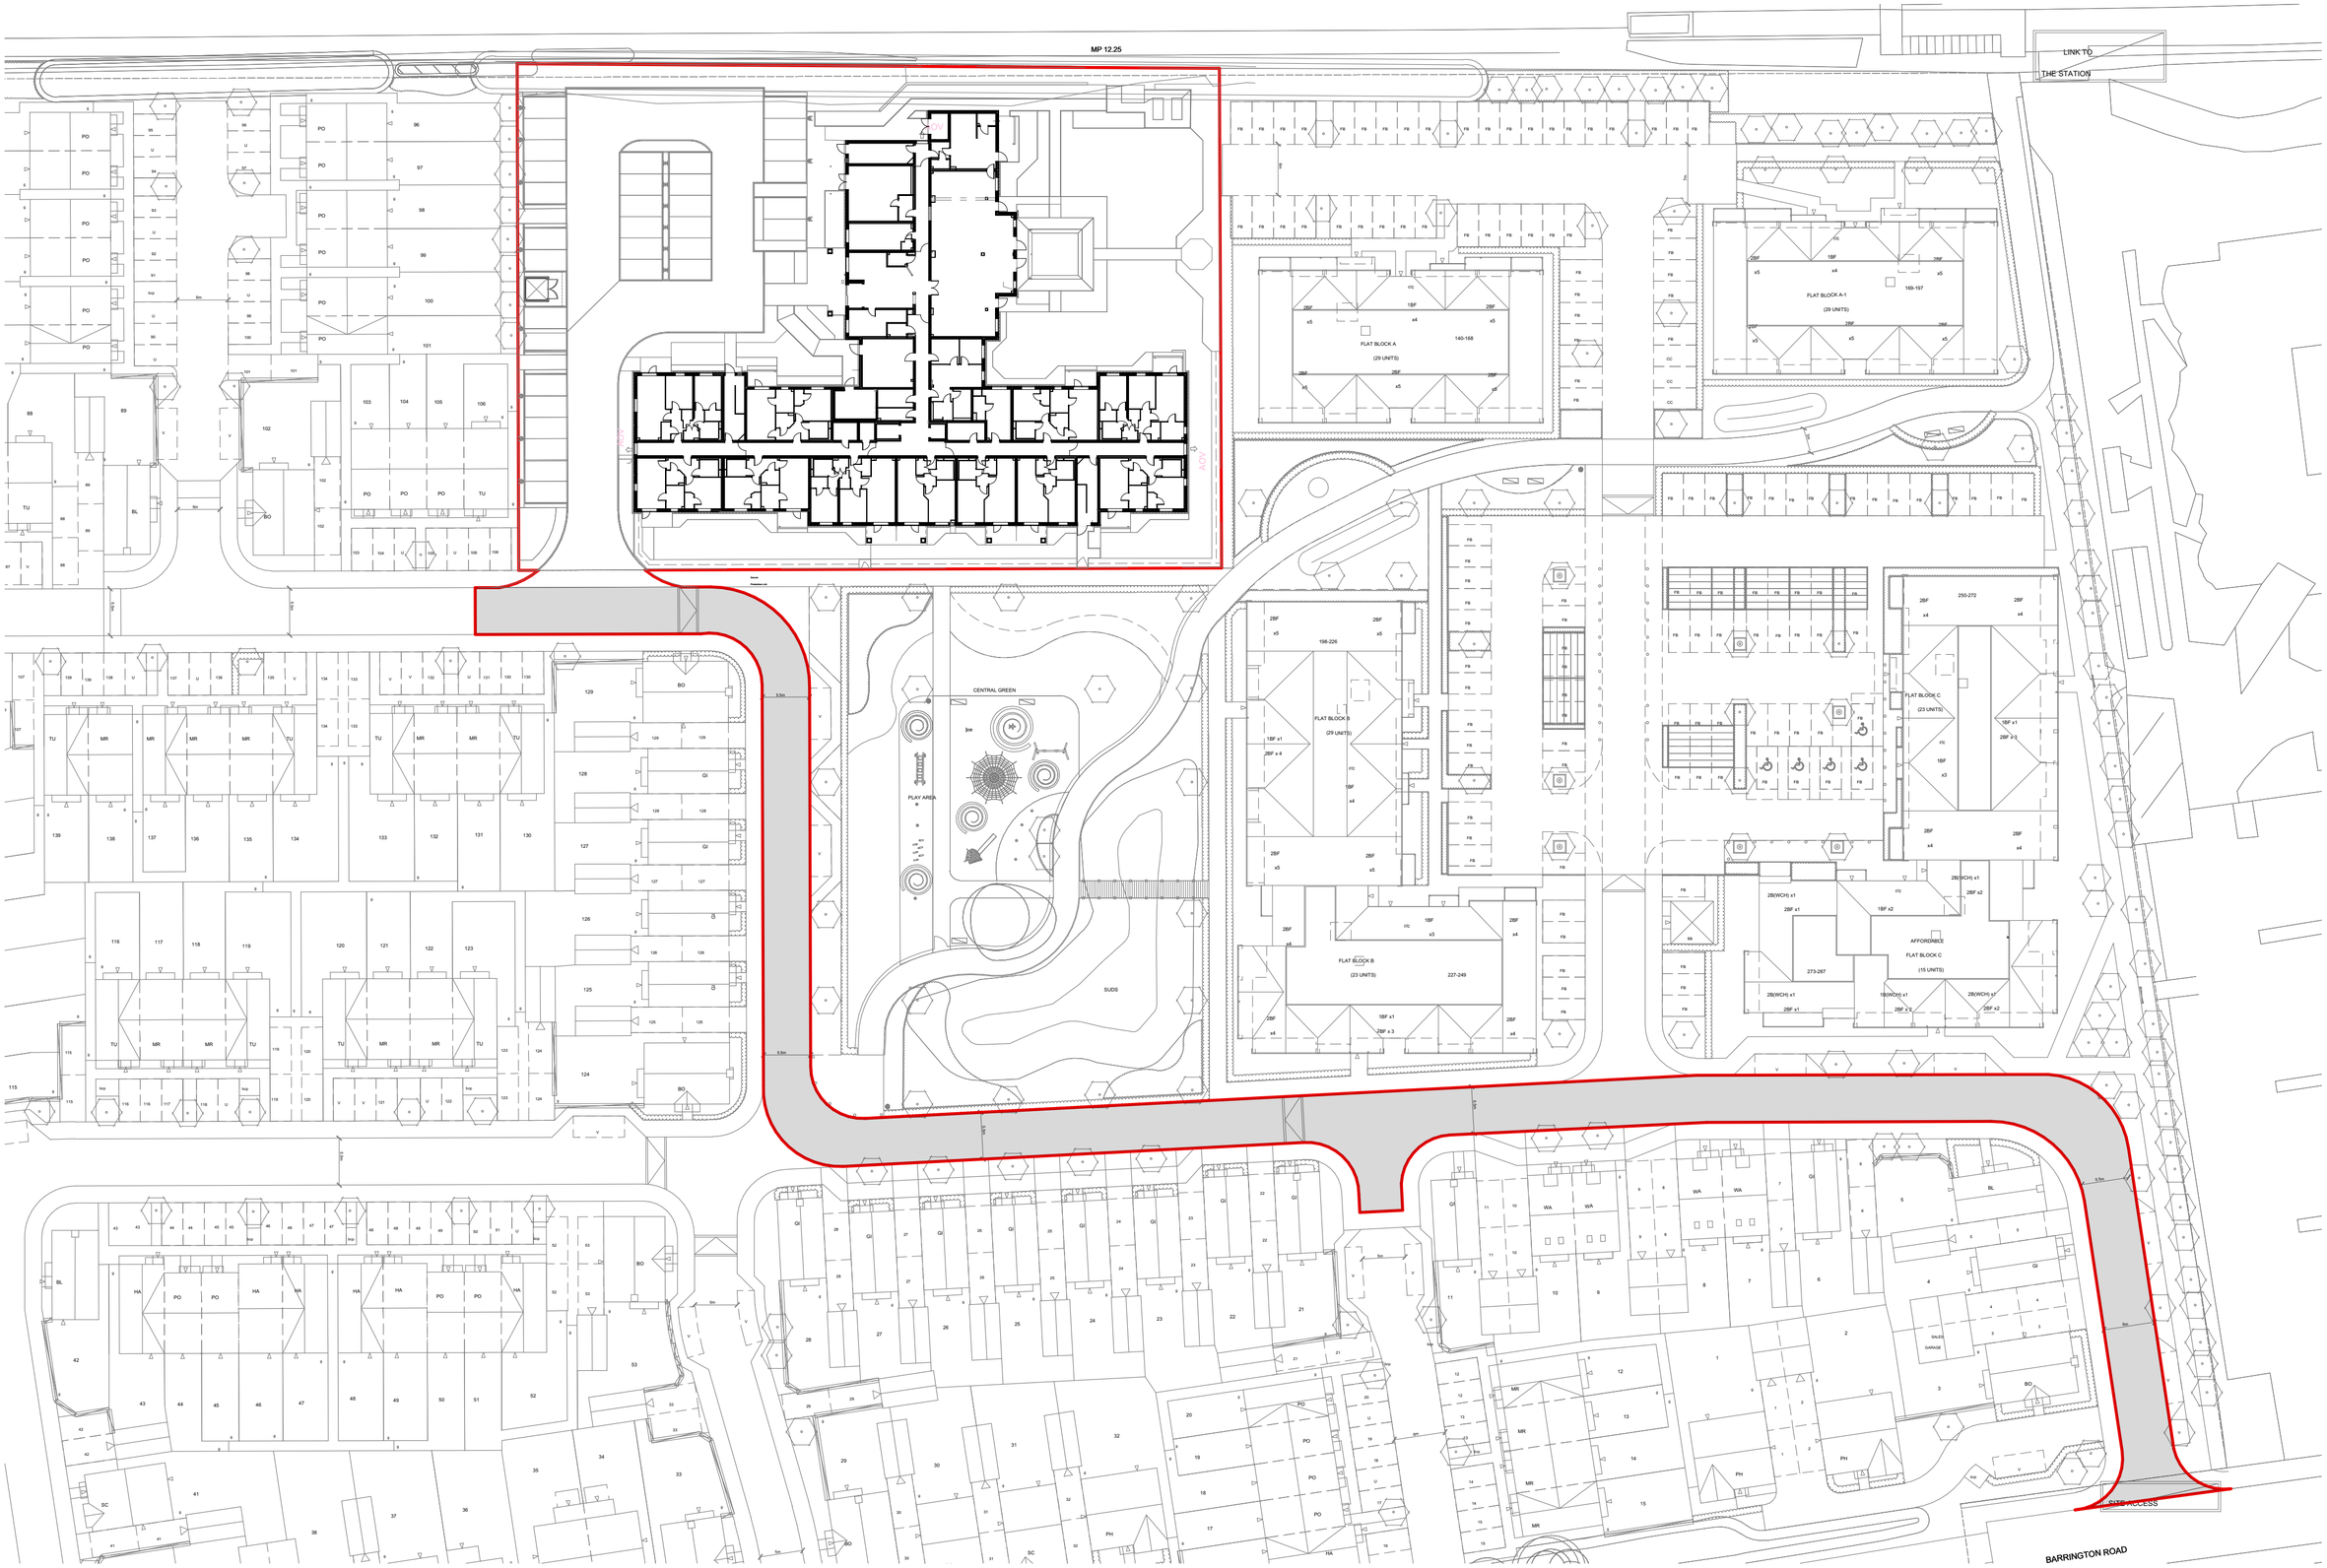


N

0 5 10 20 25m

rev.	date	changes description	status	issued by
P11	10/07/2024	Red line amended to match location plan. Site plan updated to latest layout.	S3	RP
P10	04/09/2023	Layout amended following consultation with the LPA	S3	RP

RE-FORMAT

this drawing is the copyright of Re-Format LLP and may not be copied, altered or reproduced in any way or passed to a third party without written authority. All dimensions subject to site survey and site verification. Do not scale for construction ©

www.re-format.co.uk
mail@re-format.co.uk
+44 (0)1730 778778

drawn by **RP**

date created **Aug 2022**

checked by **DB**

scale at A2 **1:500**

project title
McCarthy Stone, Durrington-on-Sea

document title
Site Plan

~~region~~ ~~project no.~~ ~~stage no.~~ ~~discipline~~ ~~number~~
SO - 2870 - 03 - AC - 0100

status **S3**

suitability description
For Information

revision **P11**