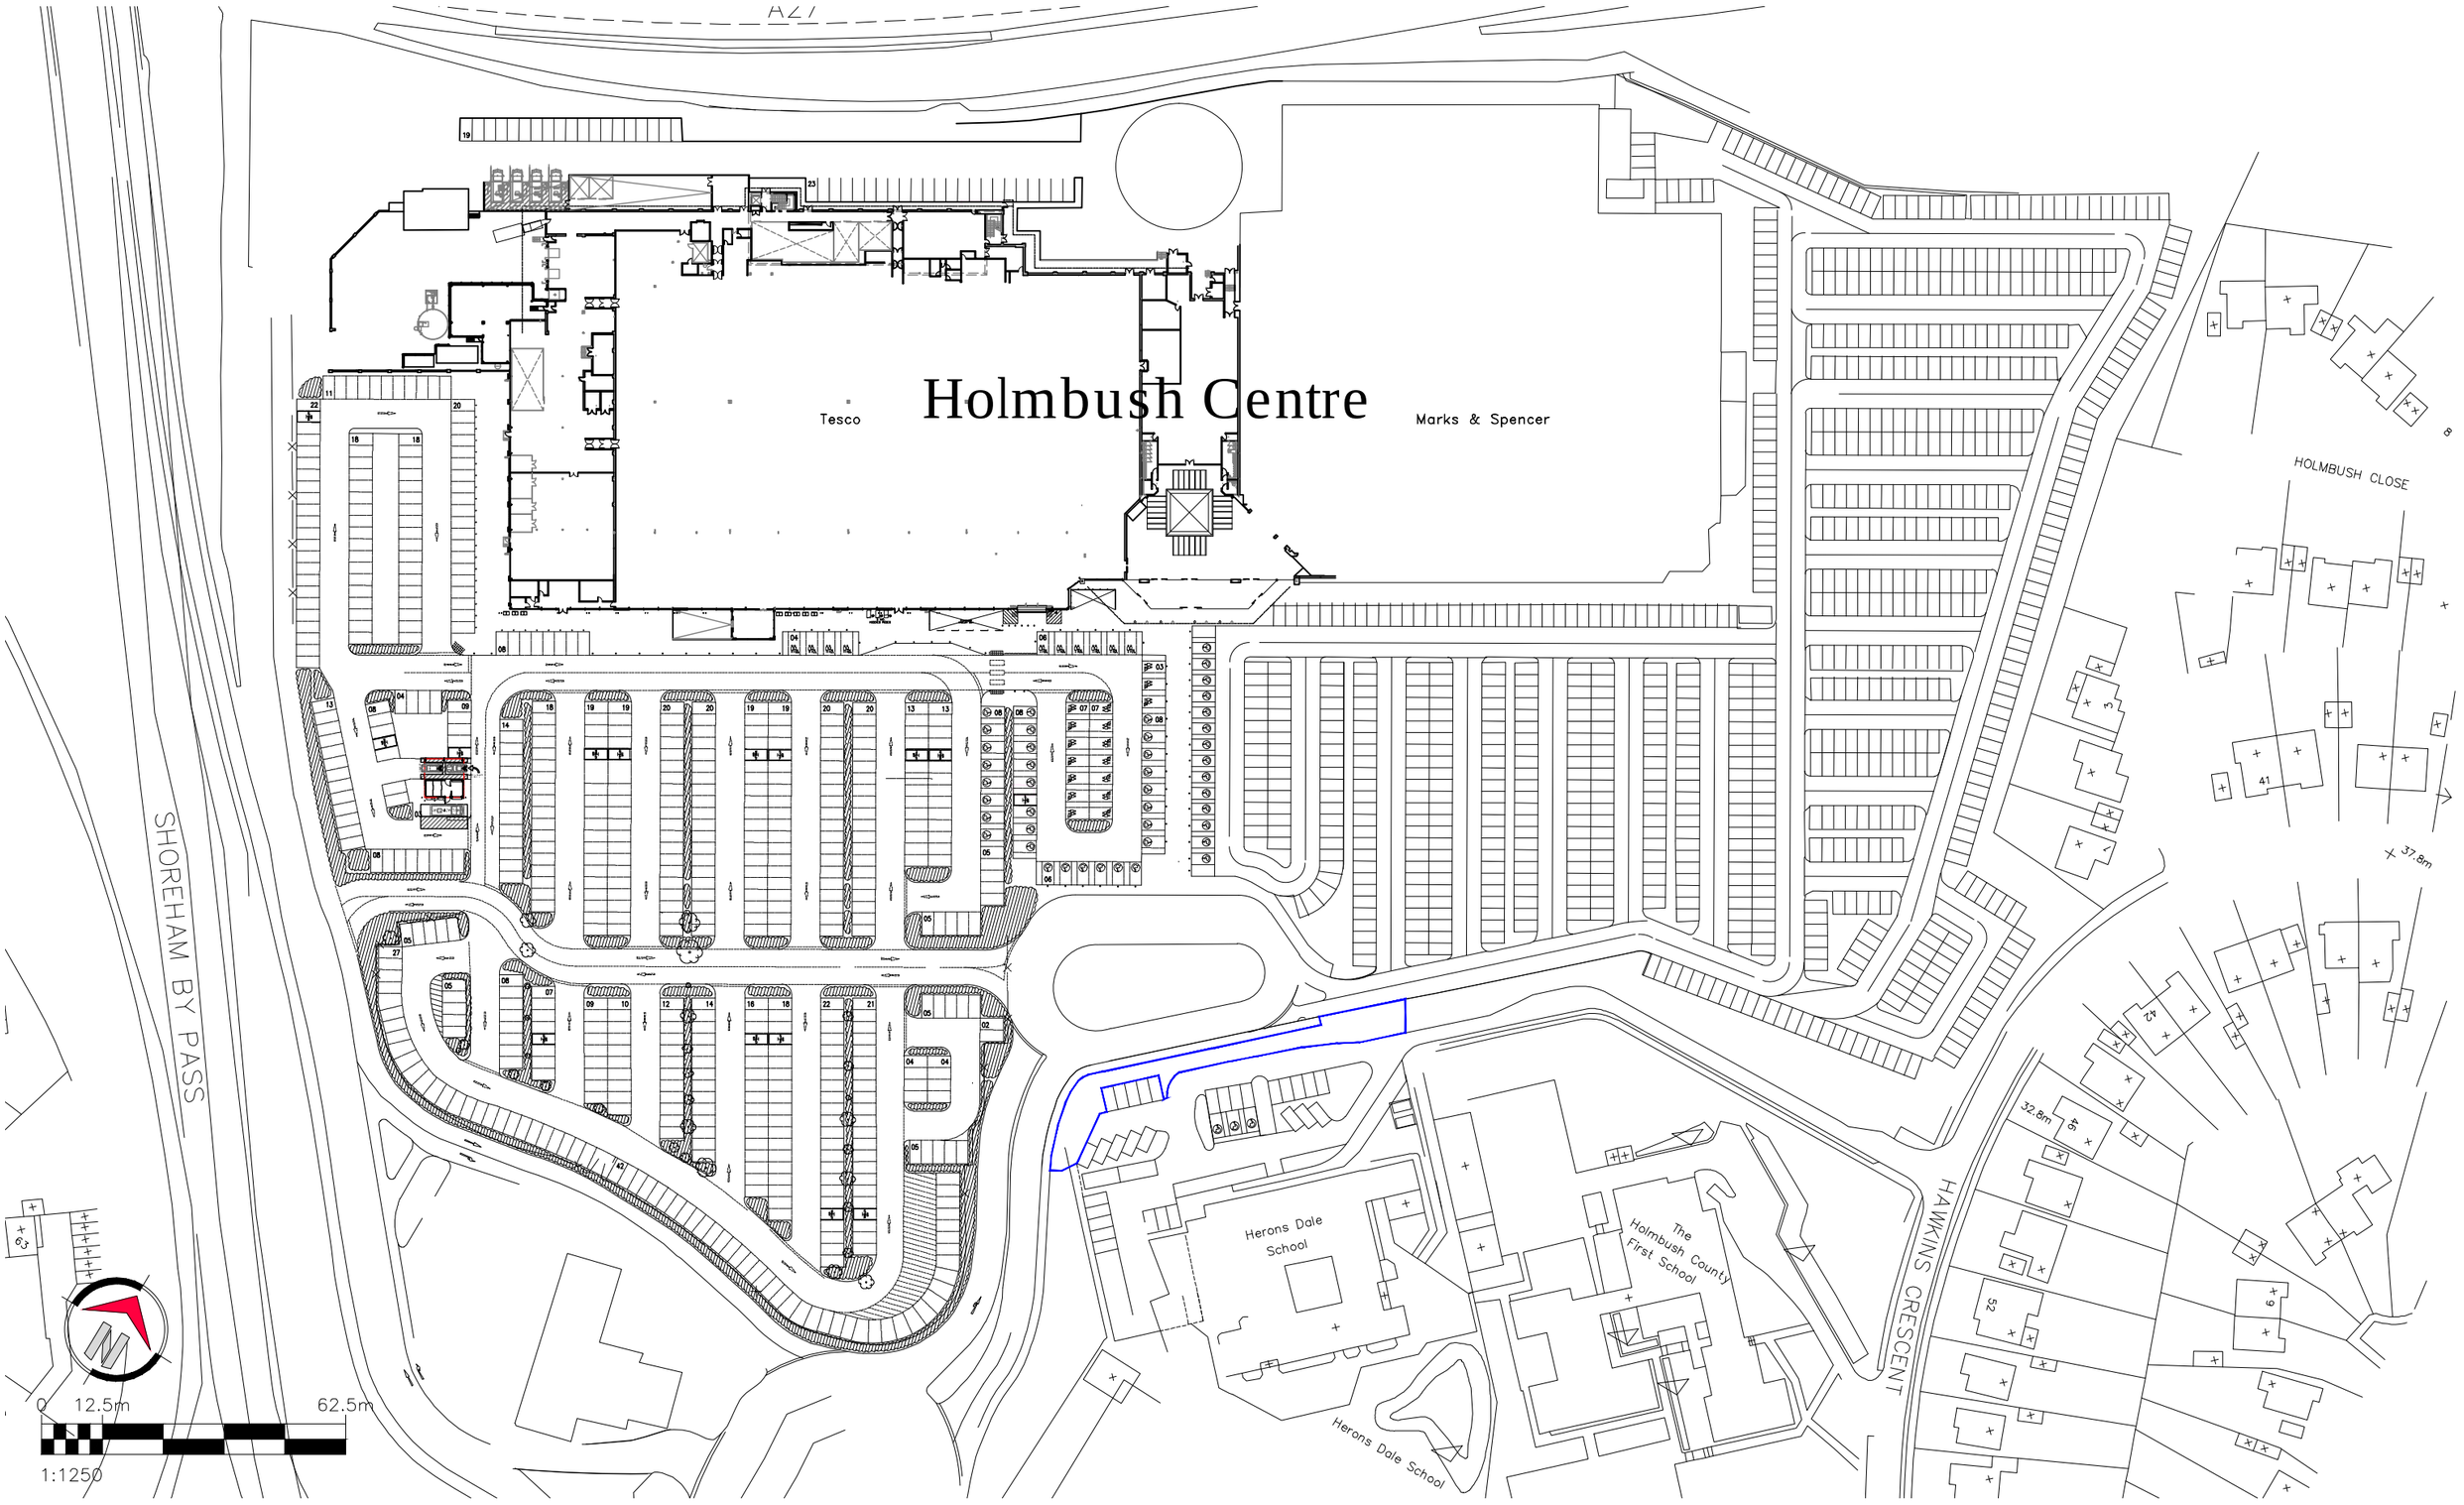


Notes:

0mm 25mm **A3** original sheet size

Contact HLN regarding terms & conditions, copyrights, CDM, etc. Check printed scale, responsibility is not accepted for reproduction of digital media or measuring from this document. Only figured dimensions to be used for construction. Report doubts/discrepancies to project Architect.

Notes:

When drawings are received from other parties for use as base/survey drawing, hlnarchitects do not accept liability for any discrepancy found in the information provided. All received information is considered to be true and accurate record of existing building/site.

This original drawing is issued for the purpose indicated and contains confidential information. Further copies and circulation will be strictly in accordance with the confidentiality agreement with hlnarchitects.

Safety Health & Environmental (S.H.E.) Notes are for informing competent persons of significant risks or design issues, relevant to their area of work, which may be unusual or not obvious, or which might be difficult to manage

Rv	Date	By	Ch	Revisions
-				

Client: TESCO

Project: Tesco Shoreham
Holmbush Centre

Drawing Title: Site Location Plan

Drawing Status	Scale	Date	Drawn By	Checked	Job No:	Drawing No.	Rev.
PLANNING	1:1250 @ A3	23.04.15	PS	MH	100286	PL (90) 001	-

HLN Architects Ltd
3rd Floor, 14 Cathedral Road, Cardiff, CF11 9LJ
Tel:0845 375 3298
architecture@hlngroup.co.uk www.hlngroup.co.uk

TESCO strategic partners

RIBA Chartered Practice

CARDIFF REDDITCH LONDON

HLN ENGINEERING ARCHITECTURE