Architectural Design Consultants
Design Ltd
Contact: Gwyn Street Hailsham East Sussex BN27 1AE
Tel: 01323 440443 Mob: 07973 673 673
Email: mike@archdesign.co.uk Web: www.archdesign.co.uk

JOB: Proposed Extension & Alterations at:
32 FRESHFIELDS CLOSE
LANCING
WEST SUSSEX
BN15 9LU

CLIENT: Mr & Mrs Clark

TITLE: planning
existing details


DATE: 17.02.12 SCALE: 1:100 DRG NO: 1212\02 REV: A

Revision	Date
A AMENDED AS PER PLANNING REQUIREMENTS	05.06.12


A3 sheet @ 1:100 scale

RECEIVED
- 5 JUN 2012
PLANNING SERVICES
ADUR & WORTHING
PLAN NUMBER 0110/12
VALID DATE


Ground floor plan

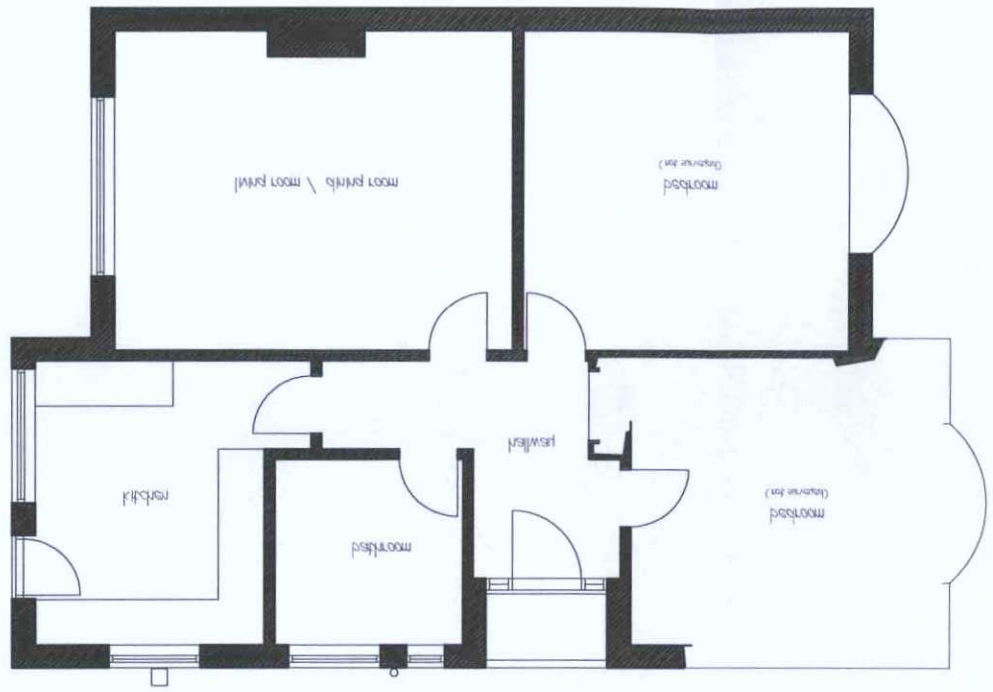

Rear (south) elevation

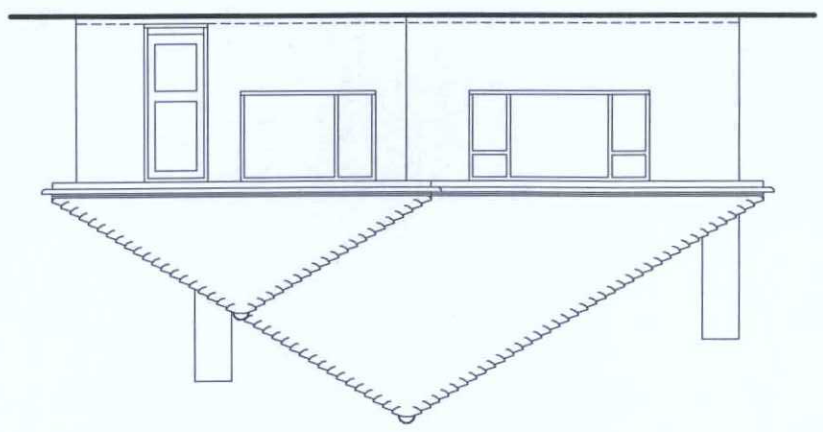

Side (West) elevation

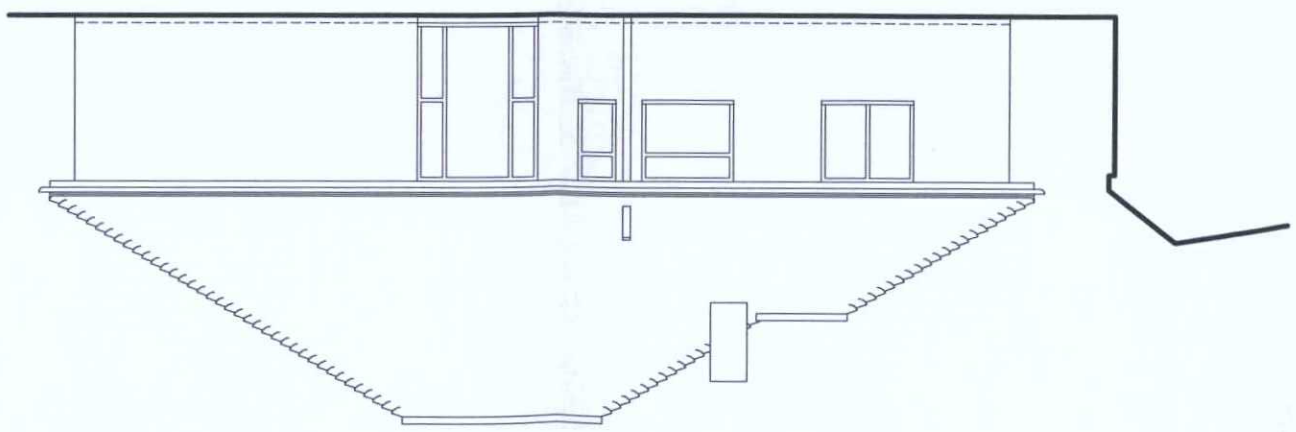

Side (East) elevation

