

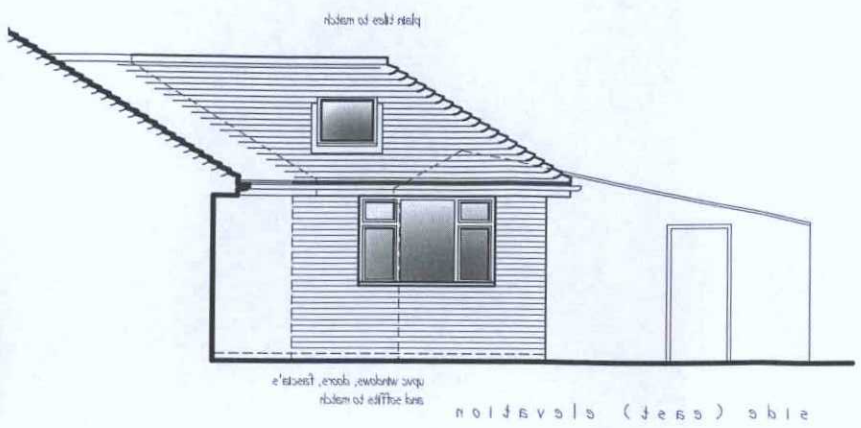


side (east) elevation

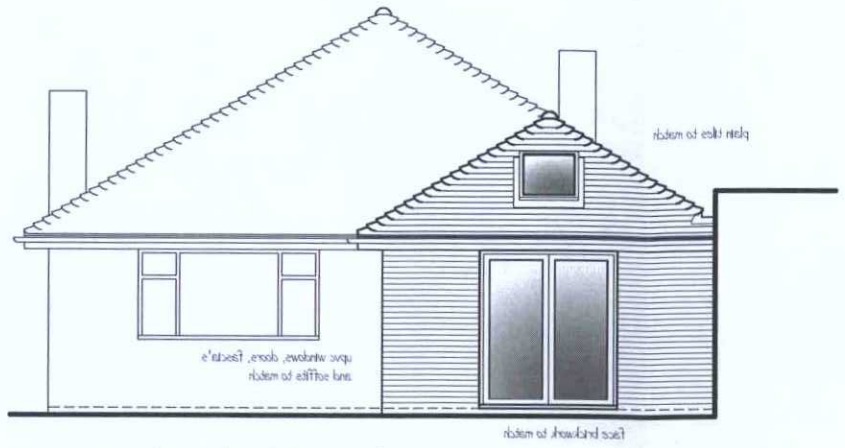

rear (south) elevation

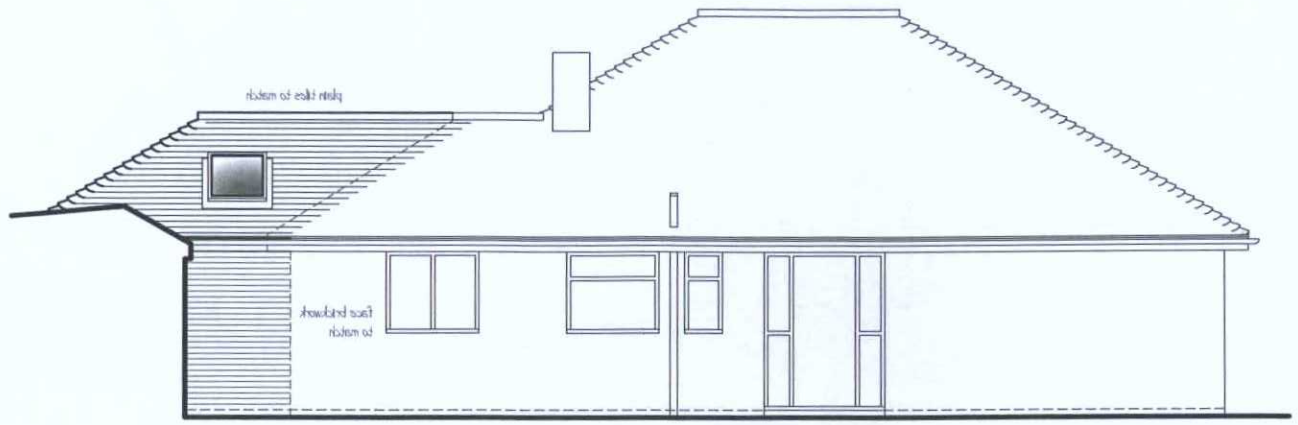

side (west) elevation


ADUR & WORTHING
PLANNING SERVICES

PLAN AWDM/0715/15

DATE VALID - 2 JUN 2015

A3 sheet - 1:100 scale

0m 0.5m 1.0m 1.5m 2.0m 2.5m 3.0m 3.5m 4.0m 4.5m 5.0m 6.0m 7.0m 8.0m

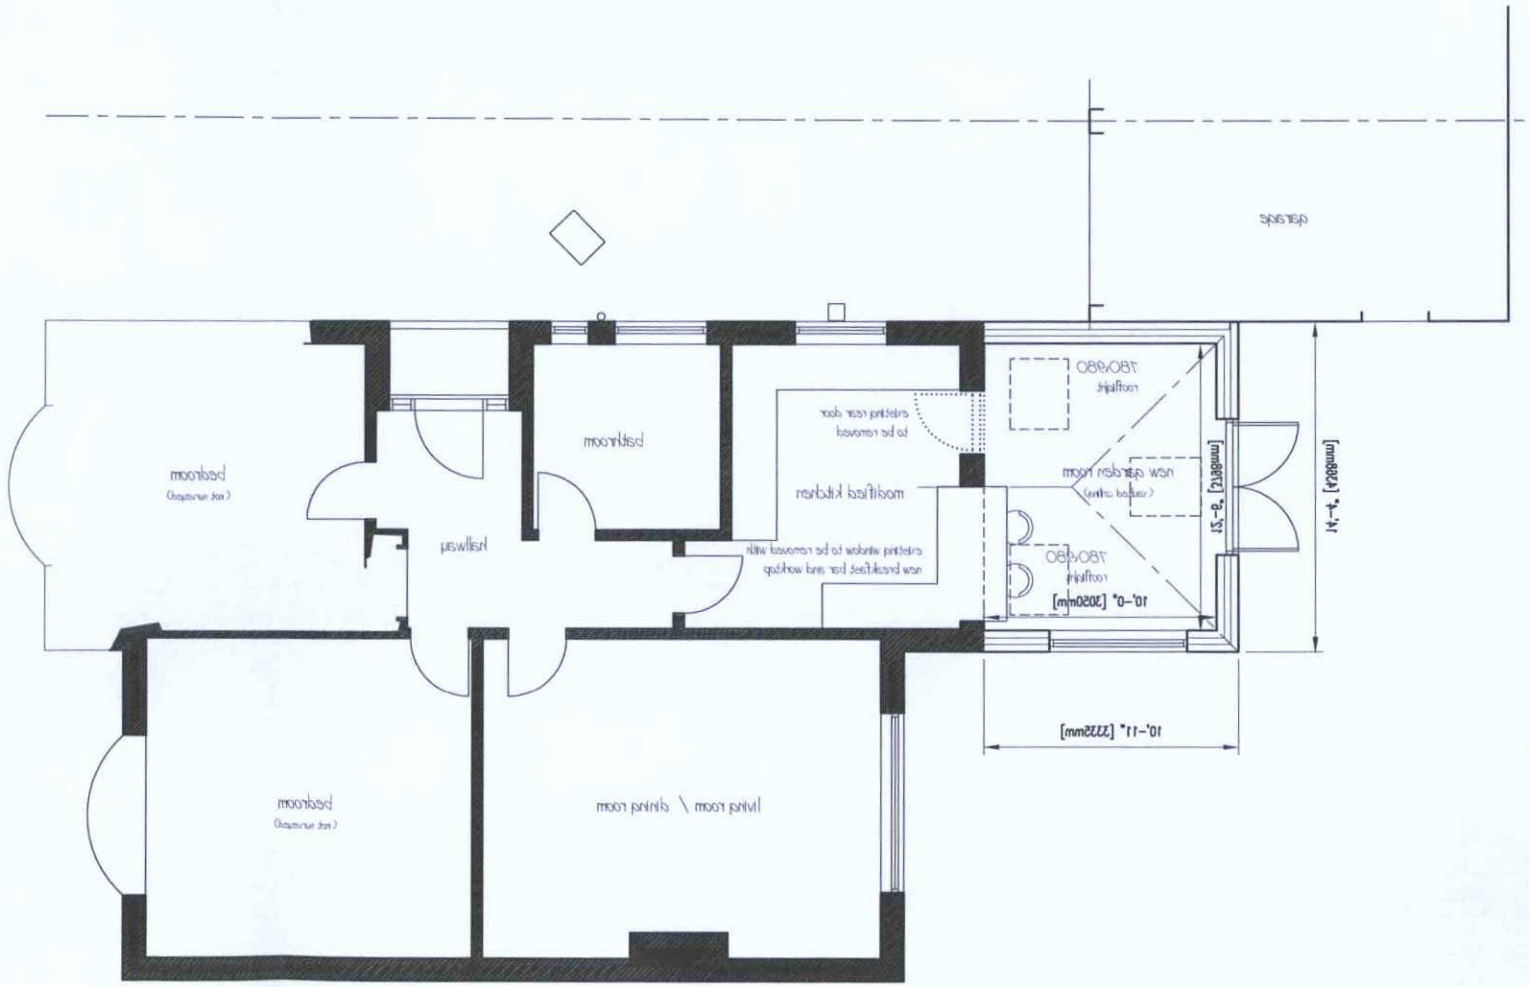

ground floor plan

C AMENDED AS PER PLANNERS REQUIREMENTS 02.06.15
B DRAWING COMPLETED FOR PLANNING CONSENT 21.05.15
A CLIENT AMENDS AS PER EMAIL 18.05.15
Revision Date

Design Ltd
Architectural Design Consultants

Courtlands, George Street, Maidstone, East Sussex, ME17 1XE
Tel: 01323 446012
Email: mike@draftdesign.co.uk Web: www.draftdesign.co.uk

JOB: Proposed Extension & Alterations at:
35 FRESHFIELDS CLOSE
LANCING
WEST SUSSEX
BN15 9LU
CLIENT: Mrs J Clark

TITLE: planning
proposed details

DATE: 13.05.15 SCALE: 1:100 DRG. NO: 1515/03 REV: C