
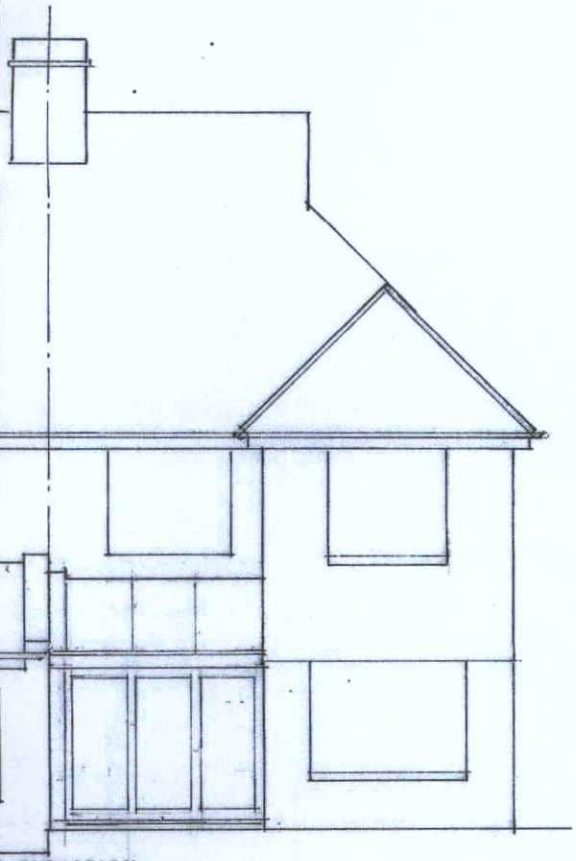


R ELEVATION

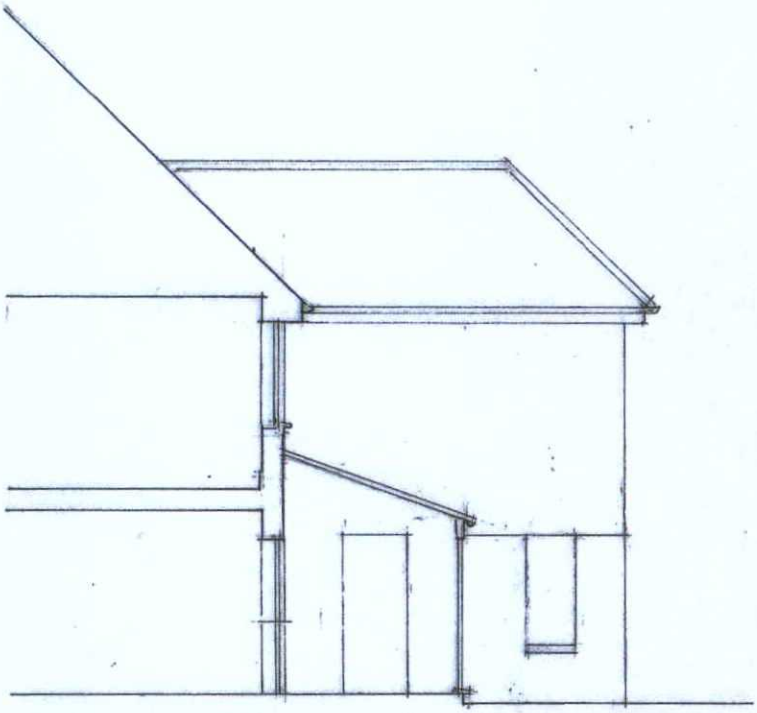

SECTION / ELEVATION
view north

GEOFFREY LAWRANCE

CHARTERED ARCHITECT
DIP. ARCH. RIBA

32 PARKSIDE
SHOREHAM-BY-SEA
WEST SUSSEX, BN43 6HA

TELEPHONE 01273 462793

conservatory conversion
to rear extension

32 parkside shoreham by sea

scale : 1:100 dwg.no.
date : may 2015 23.05.15
drawn : g.l

(elevations as existing)

ADUR & WORTHING PLANNING SERVICES	
PLAN	AWDM/0788/15
DATE VALID	- 1 JUN 2015