Proposed Dorma/
Flat roof detail
(Scale 1:10)

Scale Bar (1:50)
0m 5m

Scale Bar (1:100)
0m 5m 10m

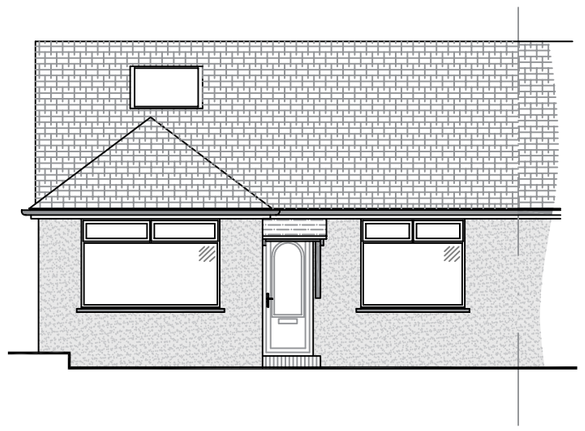

Proposed Front Elevation (Scale 1:100)

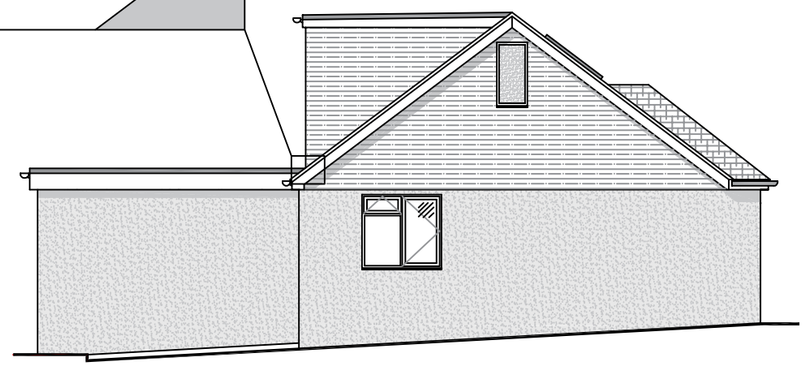

Proposed Side Elevation (Scale 1:100)

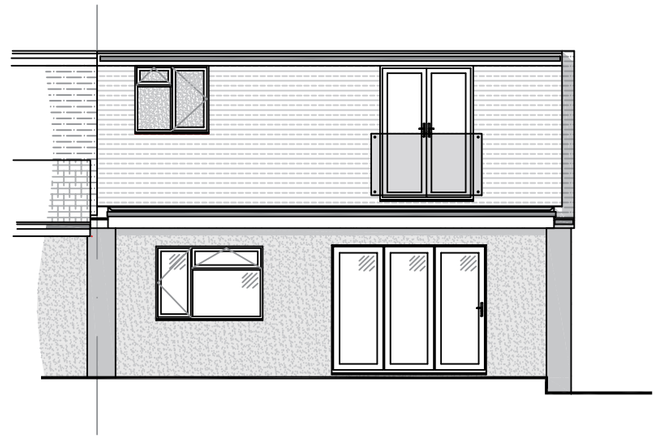

Proposed Rear Elevation (Scale 1:100)

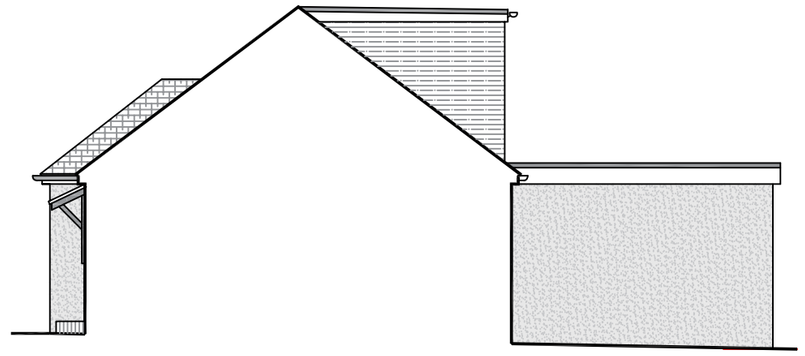

Proposed Side Elevation (Scale 1:100)

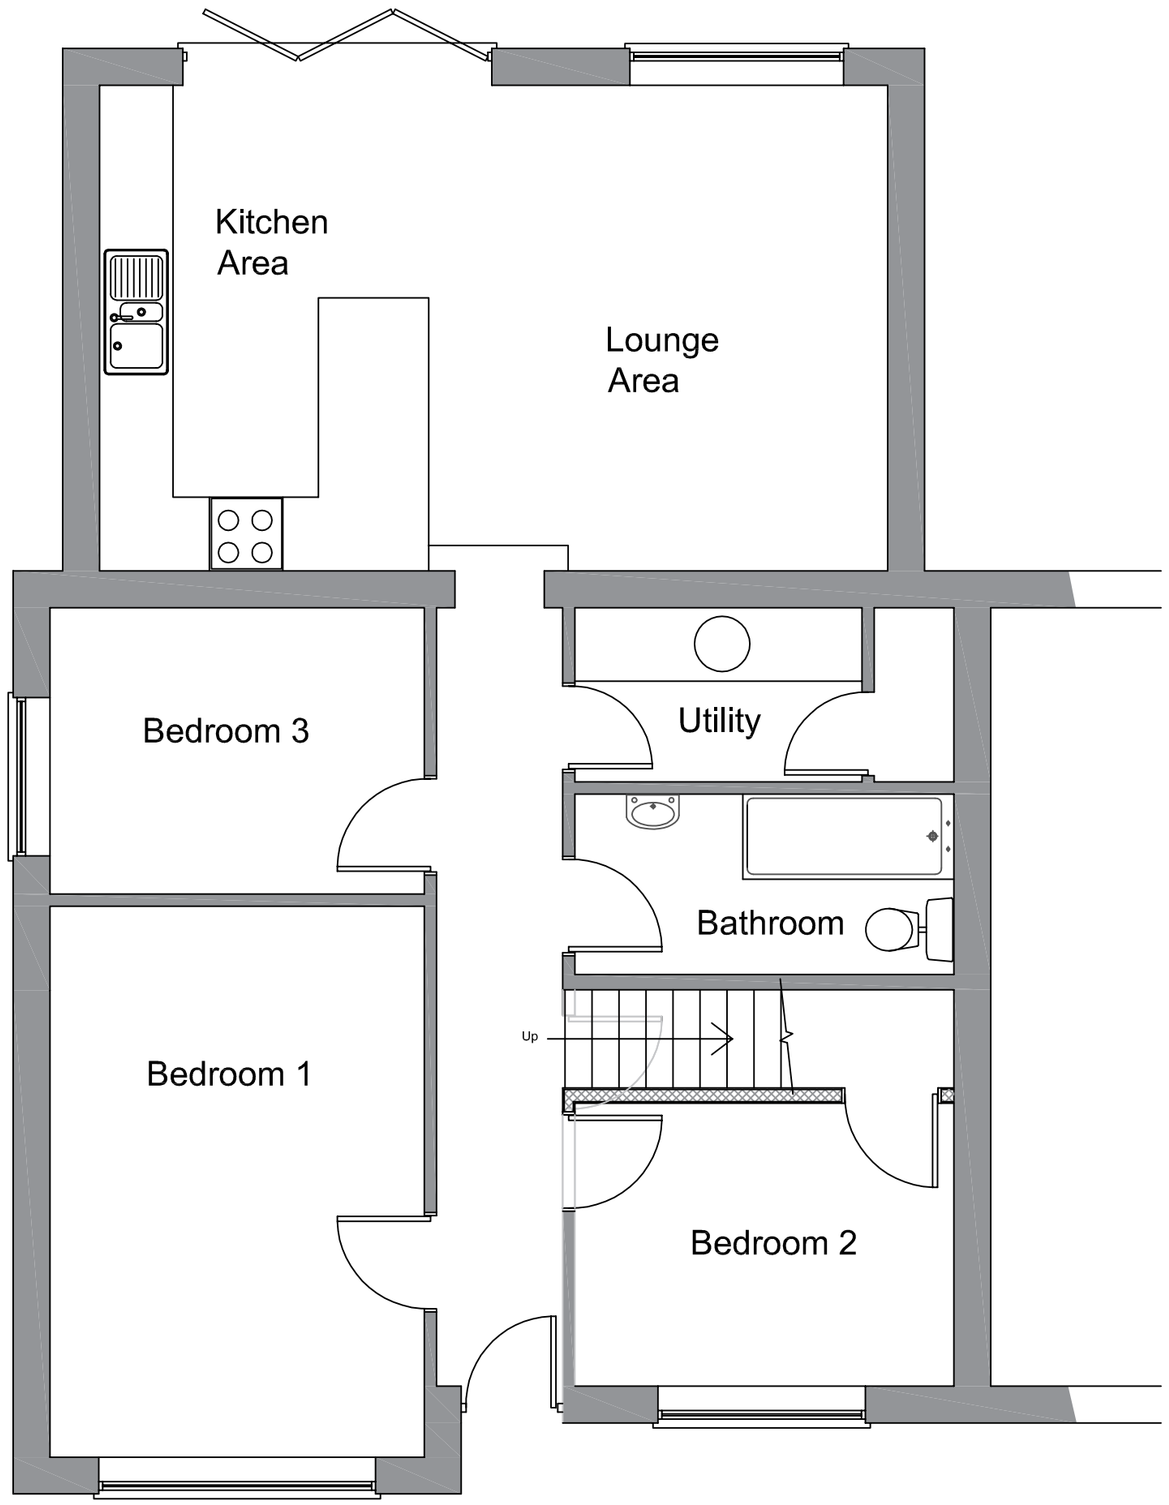

Proposed Ground Floor Plan (Scale 1:50)

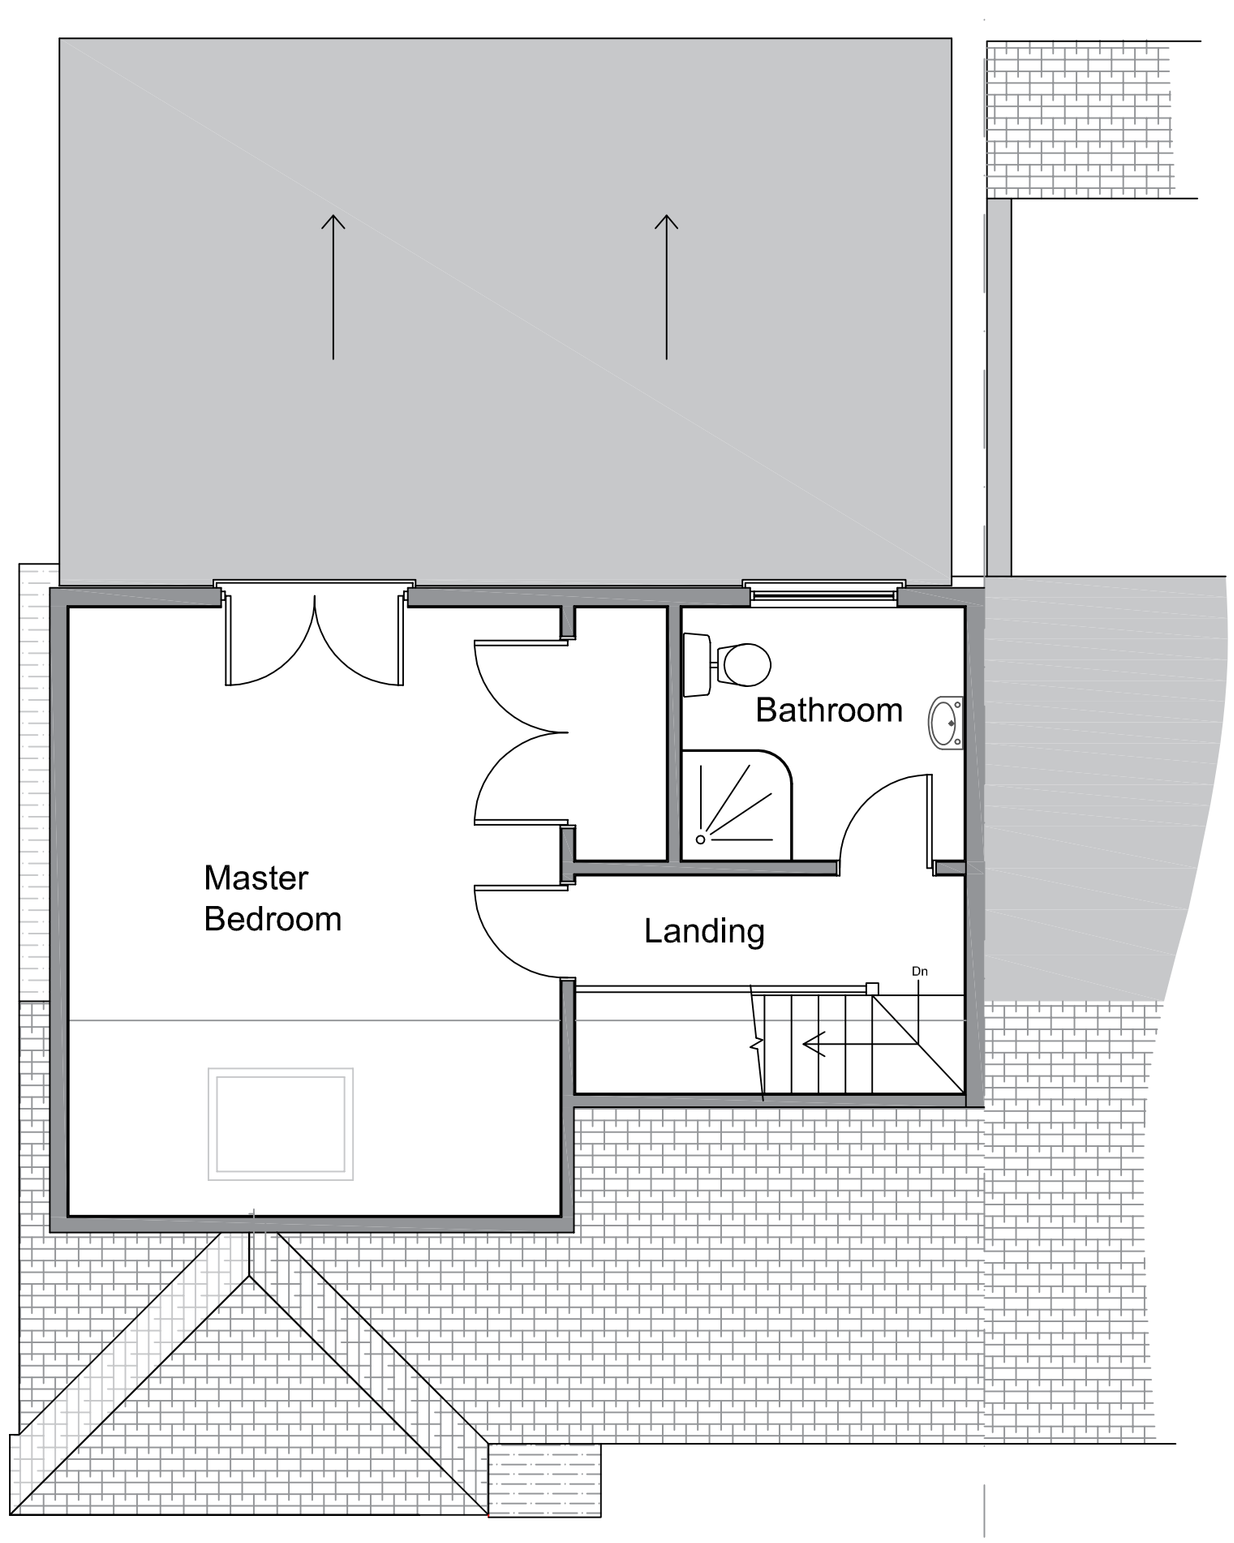

Proposed First Floor Plan (Scale 1:50)

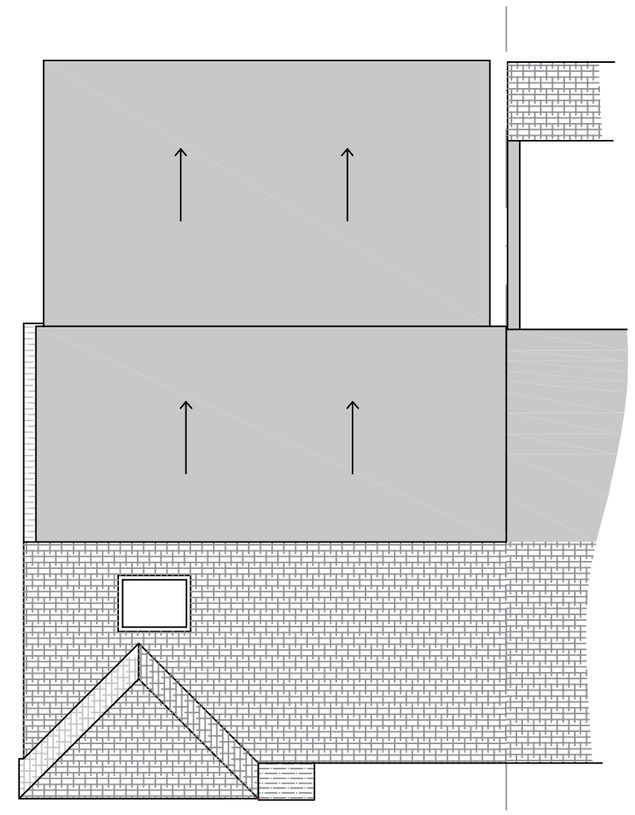

Proposed Roof Plan (Scale 1:100)

A	Aug 2020	Dorma face moved

revisions

DOWNSVIEW
ASSOCIATES
Chartered Surveyors
Little Acorns, Hampers Lane, Storrington,
West Sussex, RH20 3HZ
Tel: 01903 740367 Mob: 7525 844965
Email: mail@downsviewsurveyors.co.uk
RICS

address
31 Valley Road
Sompting
Lancing
BN15 0JP

project
Proposed loft conversion

title
Proposed Layouts and elevations

scale:	date:	revision:
As noted @ A2	July 2020	A

drawing number
2020.276.02