

amendments				
rev.	date	comment	auth.	chkd.
-	-	-	-	-

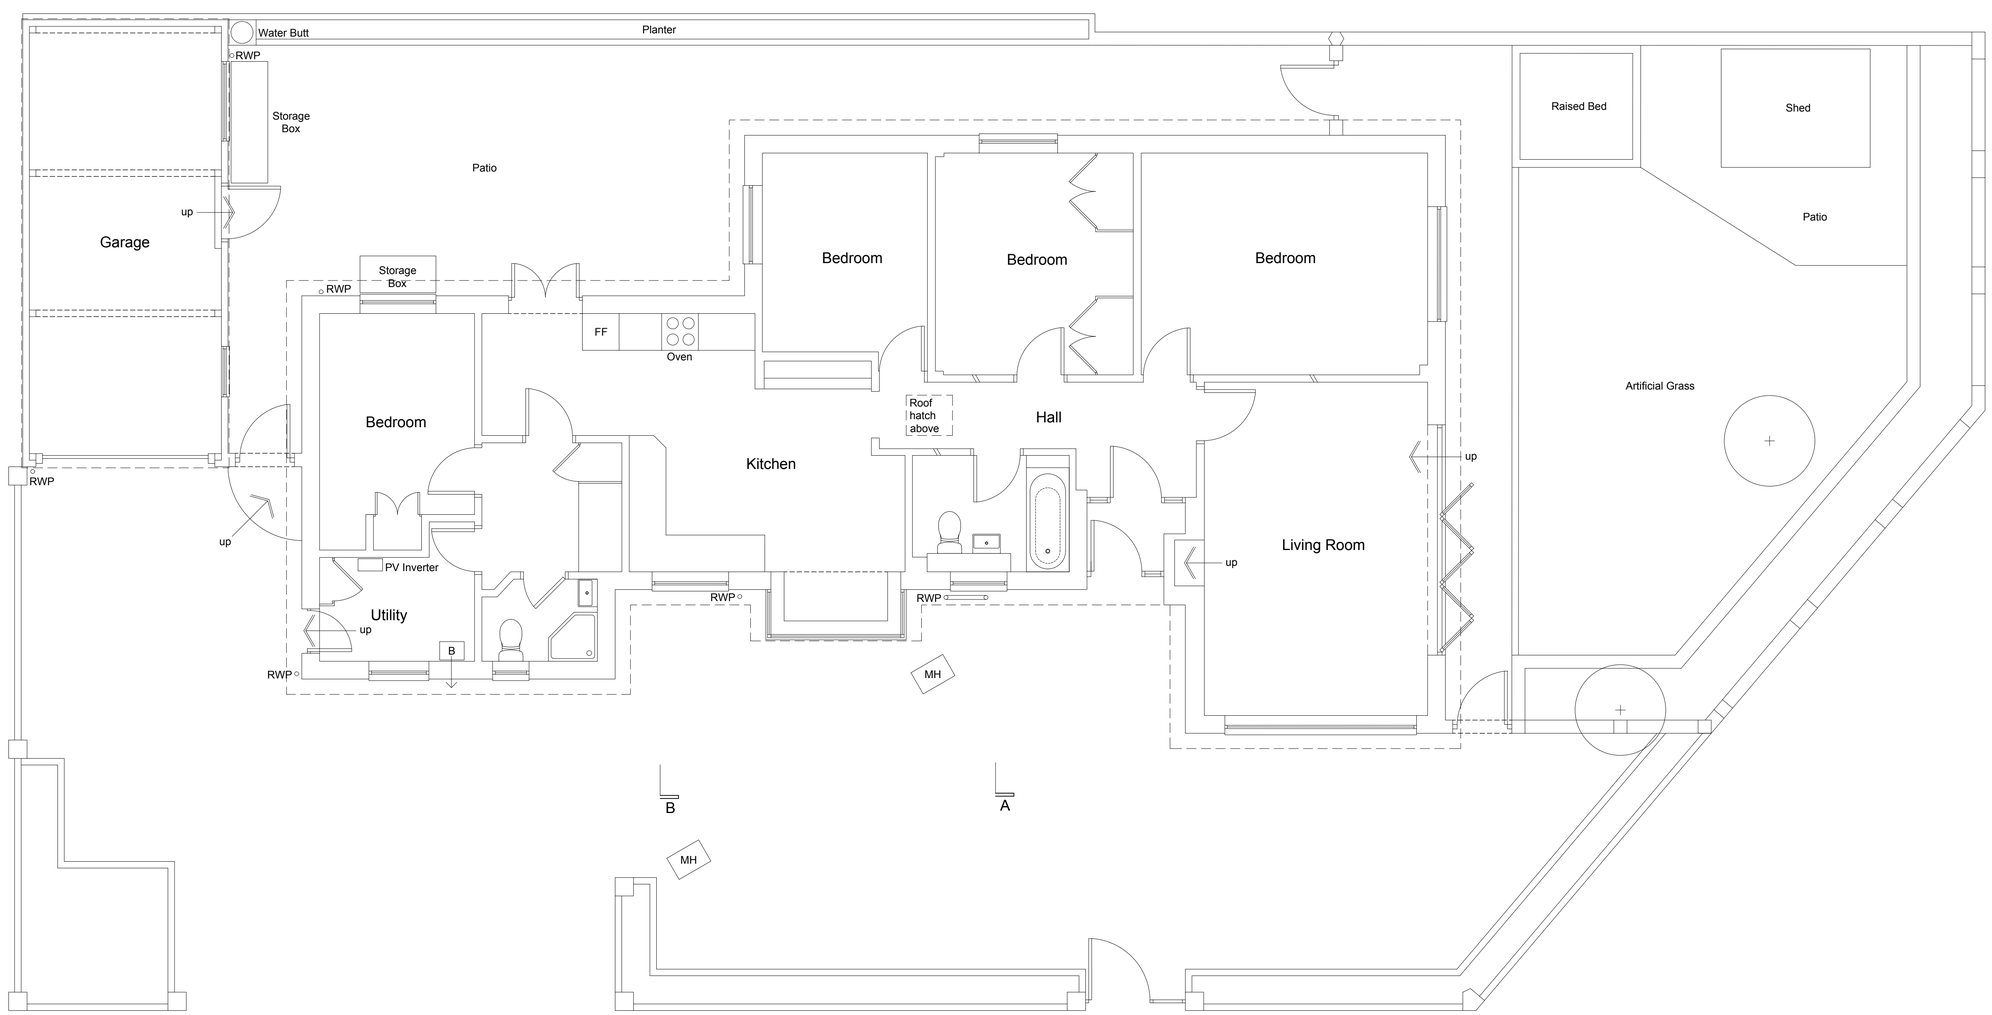

Ground Floor Plan 1:50

0 1 2 3 4 5 6 7 8 9 10


scale in metres 1:50

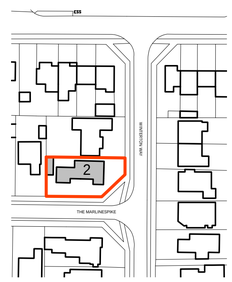

Location Plan 1:1250

0 25 50 75 100


scale in metres 1:250

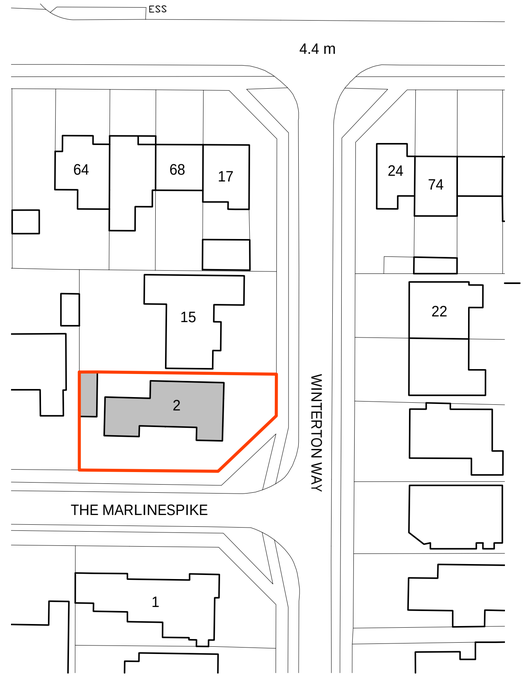

Block Plan 1:500

0 10 20 30 40

scale in metres 1:500

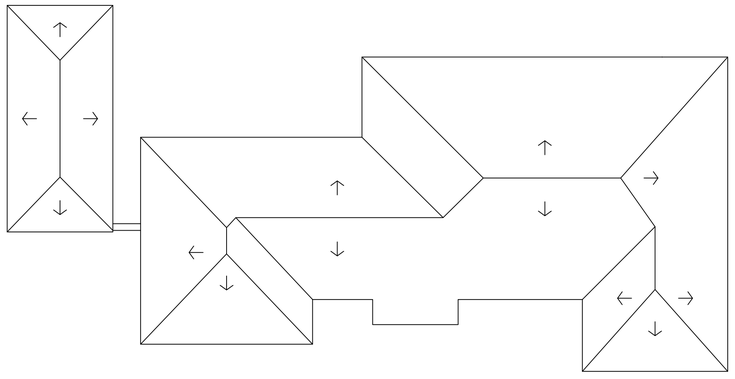

Roof Plan 1:100

0 2.5 5 7.5 10

scale in metres 1:100

client		drawing number		revision
Kate and Dan Peers		0661.EXG.001		-
project		drawing title		
2 The Marlinespike		Location & Block		
Shoreham by Sea		Ground & Roof Plans		
BN43 5RD		Measured Survey		
drawn by	checked by	riba work stage	date	scale/original sheet size
EI	GI	MS	Dec 21'	As shown @ A1

www.abir.co.uk studio@abirarchitects.co.uk
Unit 1, Beta House, St John's Road, Hove, BN3 2FX, United Kingdom
Hove +44 (0)1273 724 384
Company No 06877117 VAT No 971 4147 17

© ABIR Architects Ltd. Check all dimensions on site before work is undertaken. All goods, materials and workmanship to conform with current building regulations, BSS and COP's.

ABIR architects

RIBA Chartered Practice