



scale in metres 1:50


amendments				
rev.	date	comment	auth.	chkd.
-	-	-	-	-

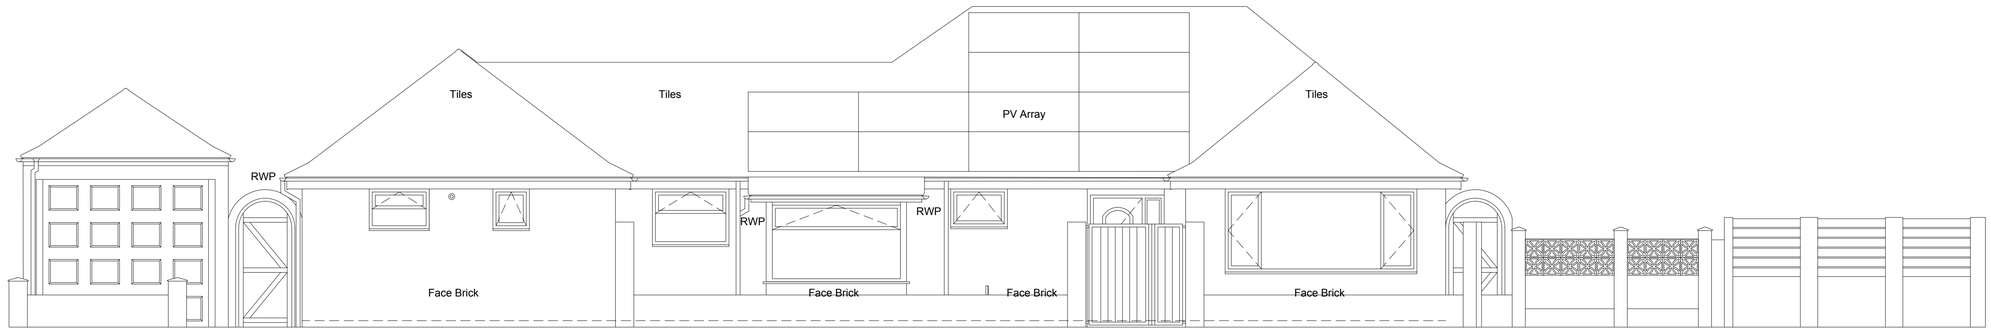

Front (South) Street Elevation 1:50

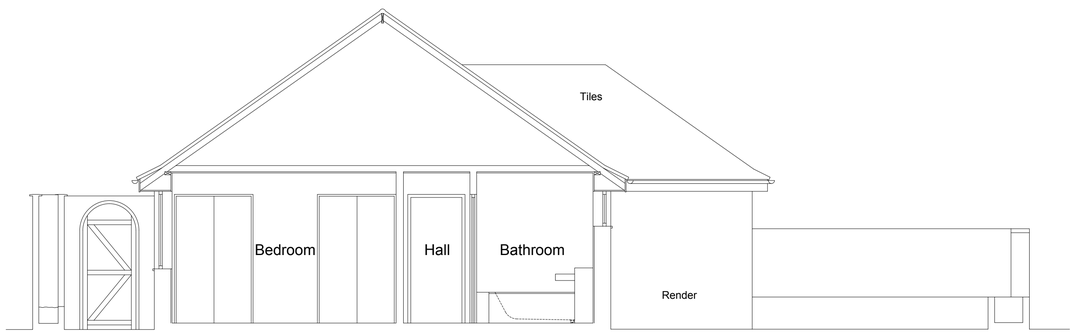

Section A-A 1:50

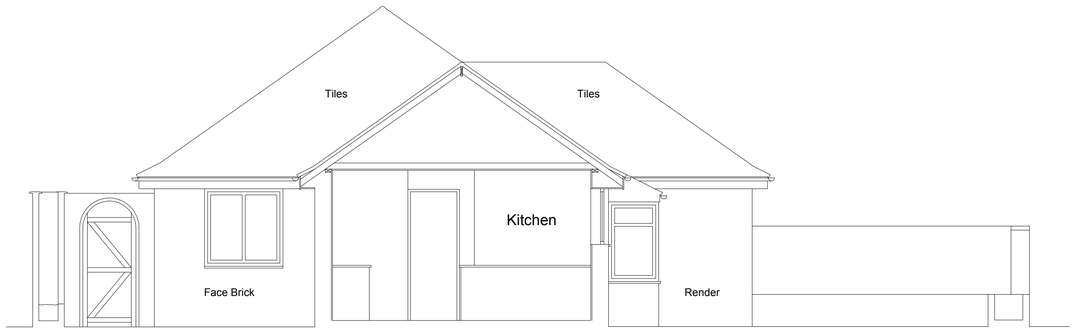

Section B-B 1:50

client			drawing number	revision
Kate and Dan Peers			0661.EXG.003	_
project			drawing title	
2 The Marlinespike Shoreham by Sea BN43 5RD			Street Elevation Sections Measured Survey	
drawn by	checked by	riba work stage	date	scale/original sheet size
EI	GI	MS	Dec 21'	1:50 @ A1

www.abir.co.uk studio@abirarchitects.co.uk
Unit 1, Beta House, St John's Road, Hove, BN3 2FX, United Kingdom
Hove +44 (0)1273 724 384
Company No 06877117 VAT No 971 4147 17

© ABIR Architects Ltd. Check all dimensions on site before work is undertaken. All goods, materials and workmanship to conform with current building regulations, BSS and COP's.

ABIR architects

RIBA Chartered Practice