
| amendments | | | | |
|---|---|---|---|---|
| rev. | date | comment | auth. | chkd. |
| A | 12.08.22 | Amendments to ground floor and roof plans. | E.I | G.I |

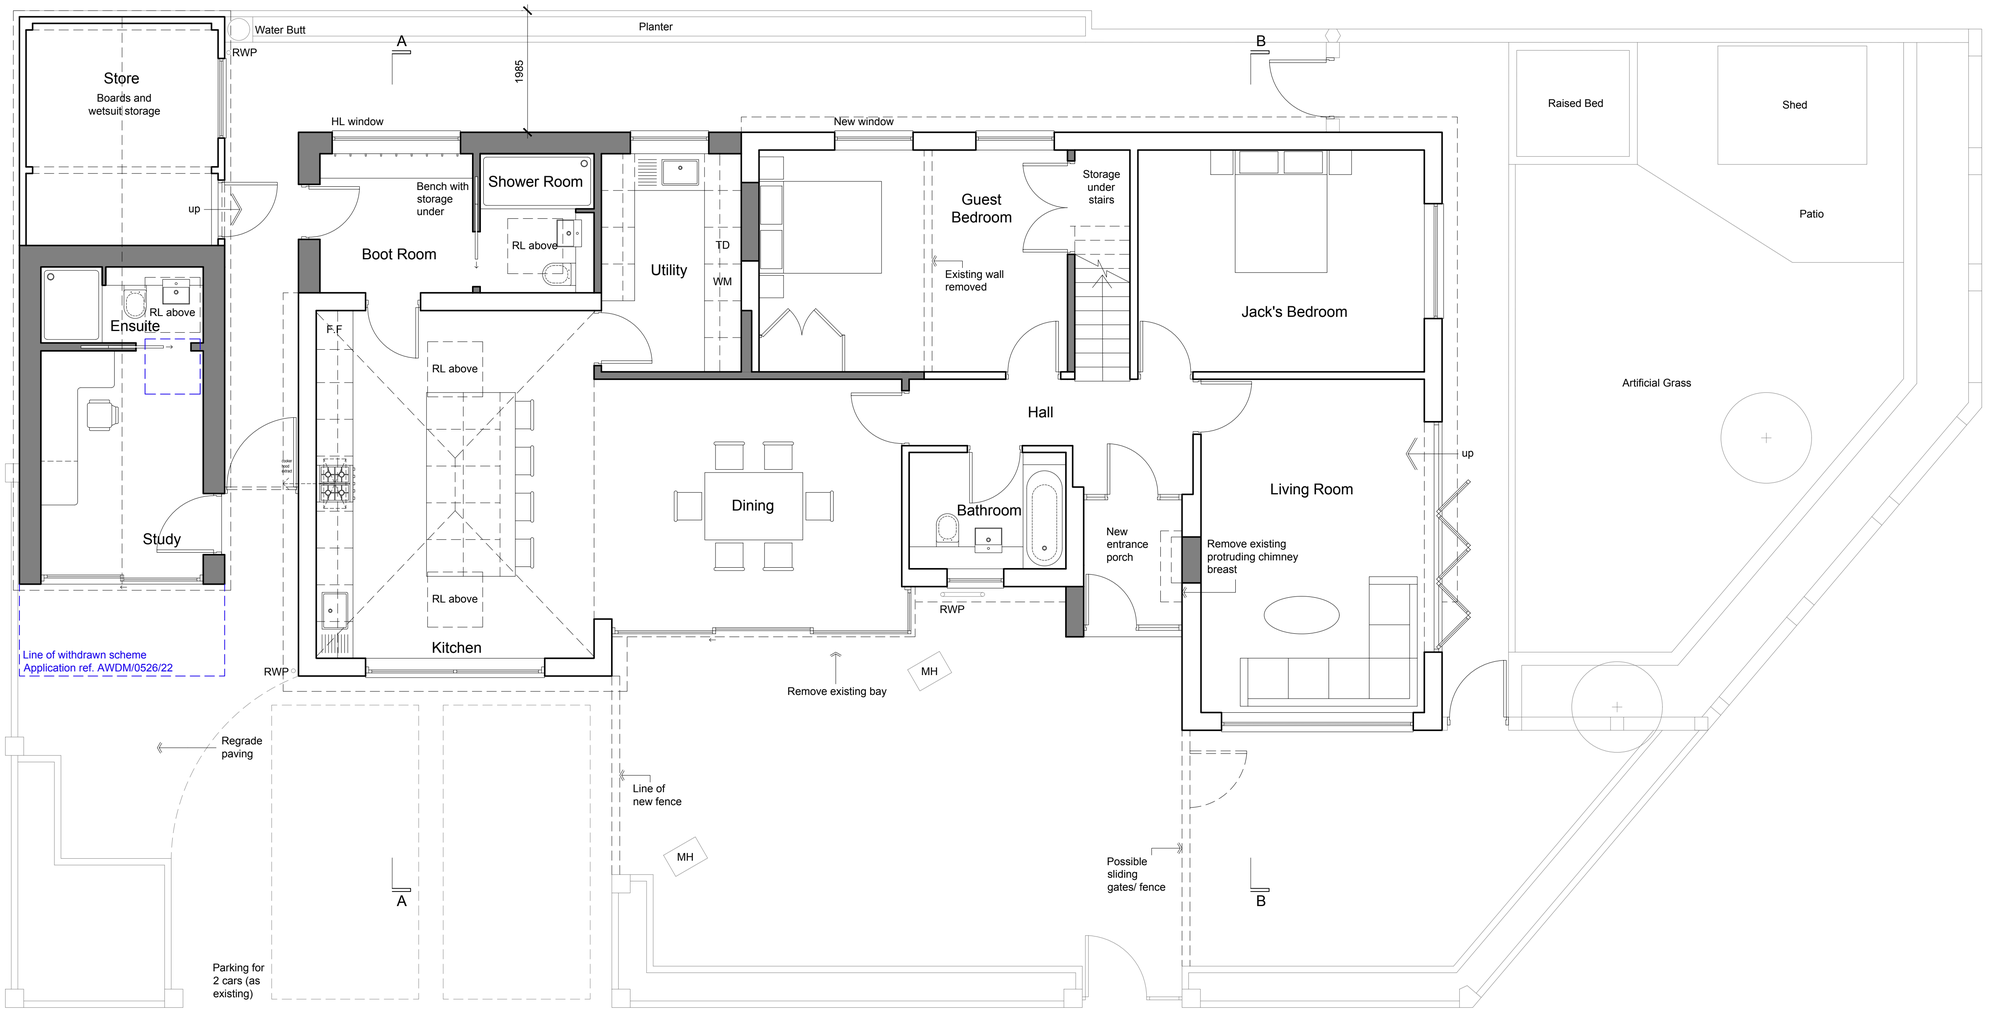



## Ground Floor Plan 1:50

0 1 2 3 4 5 6 7 8 9 10

scale in metres 1:50

N

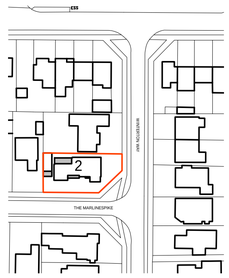



## Location Plan 1:250

0 25 50 75 100

scale in metres 1:250

N

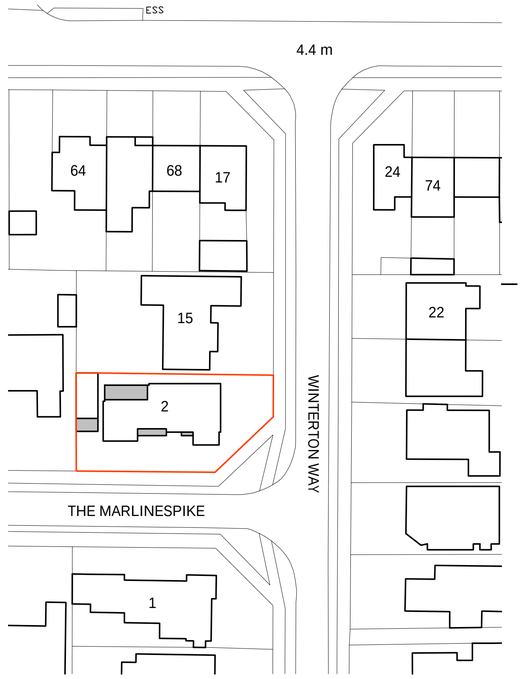



## Block Plan 1:500

0 10 20 30 40

scale in metres 1:500

N

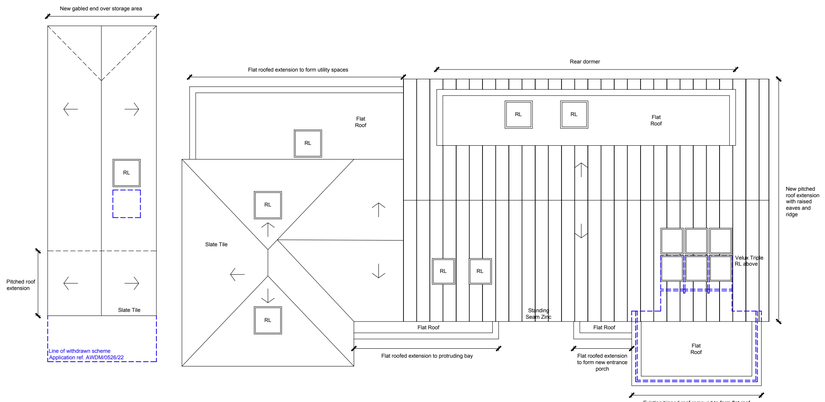


## Roof Plan 1:100

0 2.5 5 7.5 10

scale in metres 1:100

N

| client | drawing number | revision |
|---|---|---|
| Kate and Dan Peers | 0661.PL.001 | A |
| **project** | **drawing title** | |
| 2 The Marlinespike<br>Shoreham by Sea<br>BN43 5RD | Location & Block<br>Ground & Roof Plans<br>Planning | |

| drawn by | checked by | riba work stage | date | scale/original sheet size |
|---|---|---|---|---|
| EI | GI | 3 | March 22' | As shown @ A1 |


www.abir.co.uk studio@abirarchitects.co.uk
Unit 1, Beta House, St John's Road, Hove, BN3 2FX, United Kingdom
Hove +44 (0)1273 724 384
Company No 06877117 VAT No 971 4147 17



© ABIR Architects Ltd. Check all dimensions on site before work is undertaken. All goods, materials and workmanship to conform with current building regulations, BSS and COP's.


ABIR architects

RIBA Chartered Practice