
amendments				
rev.	date	comment	auth.	chkd.
A	12.08.22	Amendments to first and roof plans.	E.I	G.I

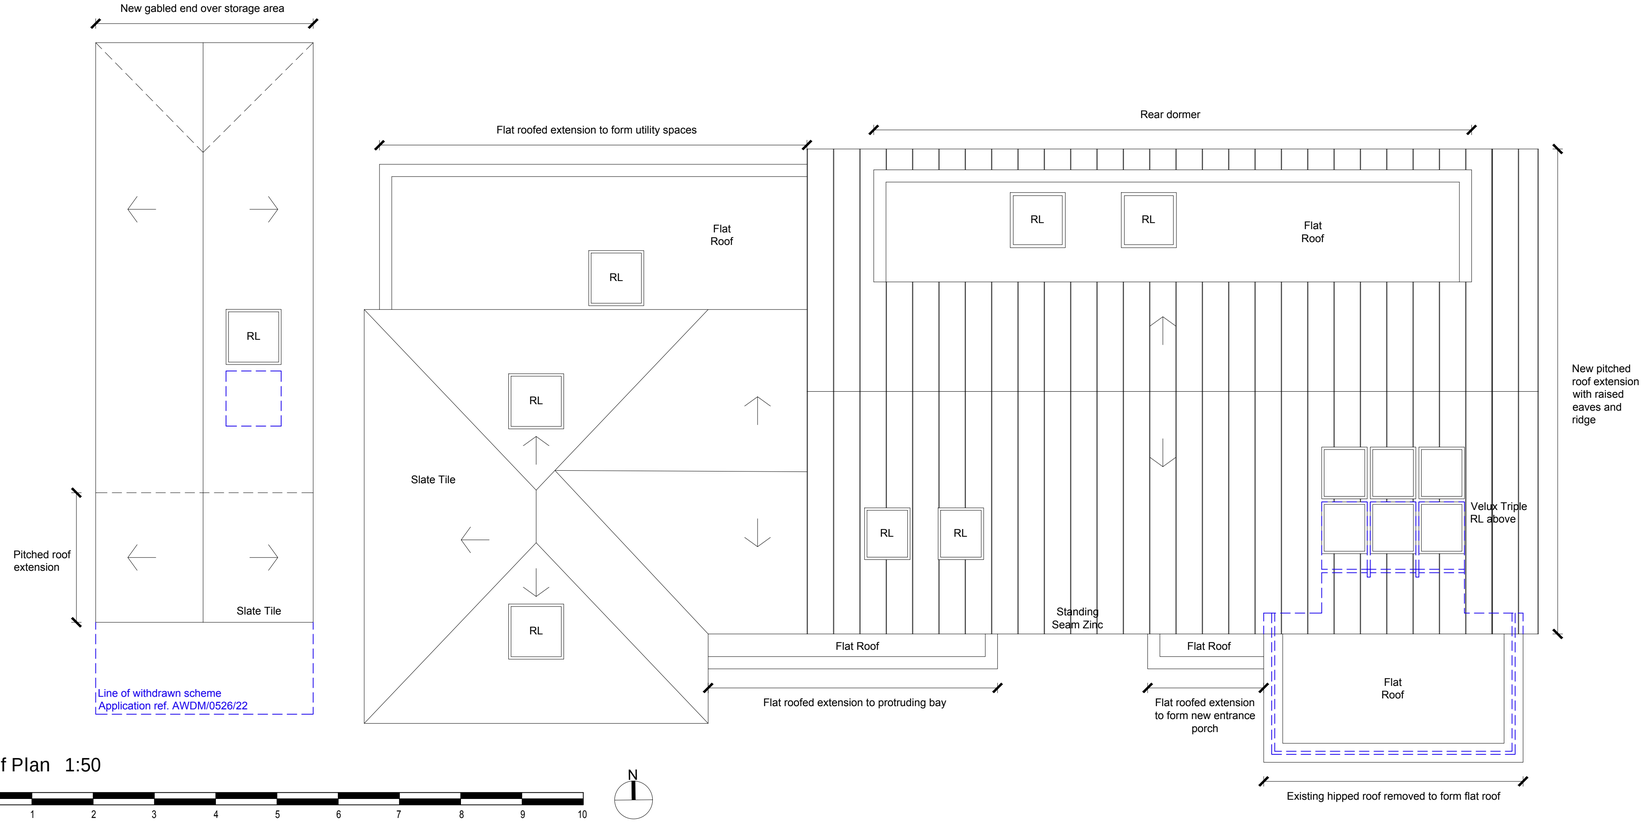


Roof Plan 1:50

0 1 2 3 4 5 6 7 8 9 10

scale in metres 1:50

N

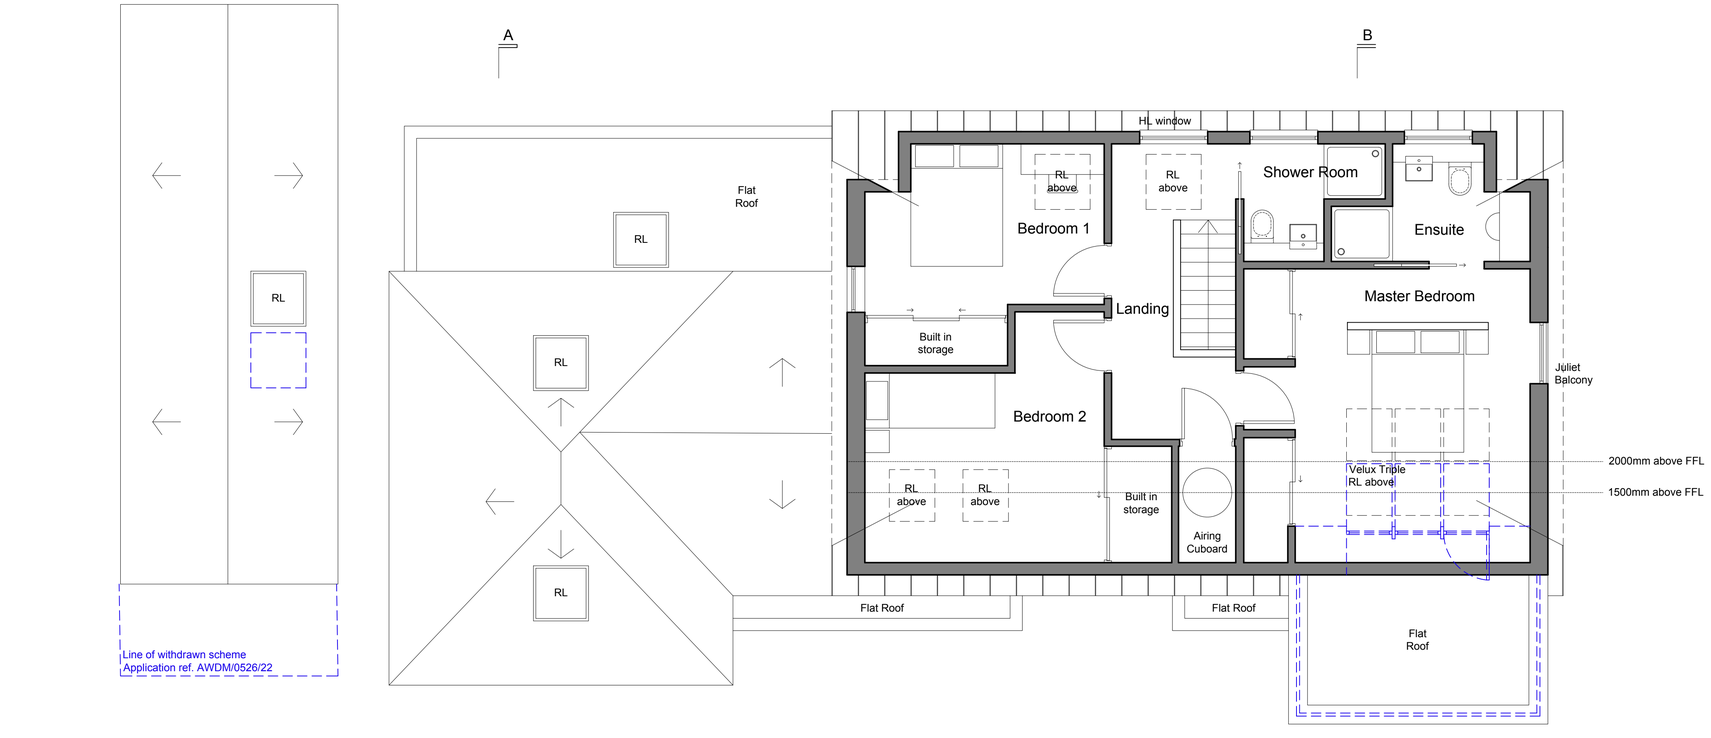

First Floor Plan 1:50

0 1 2 3 4 5 6 7 8 9 10

scale in metres 1:50

N

client	drawing number	revision
Kate and Dan Peers	0661.PL.002	A
project	drawing title	
2 The Marlinespike Shoreham by Sea BN43 5RD	First & Roof Plans Planning	

drawn by	checked by	riba work stage	date	scale/original sheet size
EI	GI	3	March 22'	As shown @ A1

www.abir.co.uk studio@abirarchitects.co.uk
Unit 1, Beta House, St John's Road, Hove, BN3 2FX, United Kingdom
Hove +44 (0)1273 724 384
Company No 06877117 VAT No 971 4147 17

© ABIR Architects Ltd. Check all dimensions on site before work is undertaken. All goods, materials and workmanship to conform with current building regulations, BSS and COP's.

ABIR architects

RIBA Chartered Practice