


1:100 Scale bar 1:50 — 0 — 10 m — 0 — 10 m

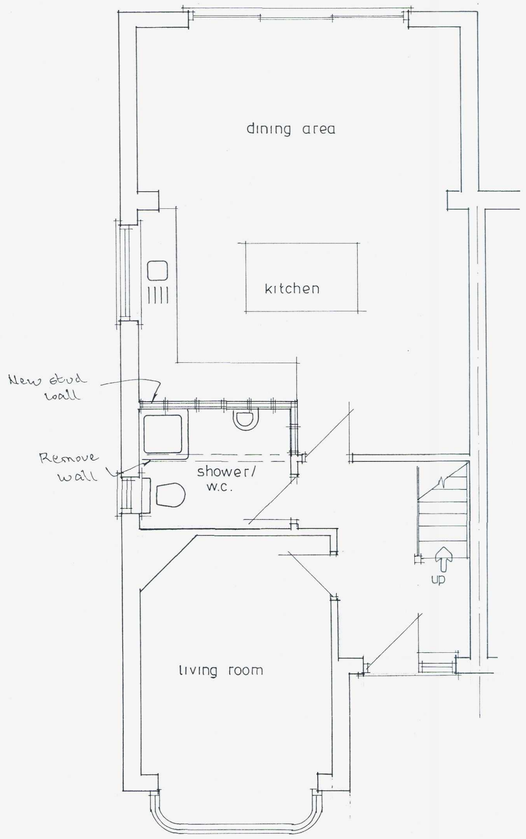

GROUND FLOOR

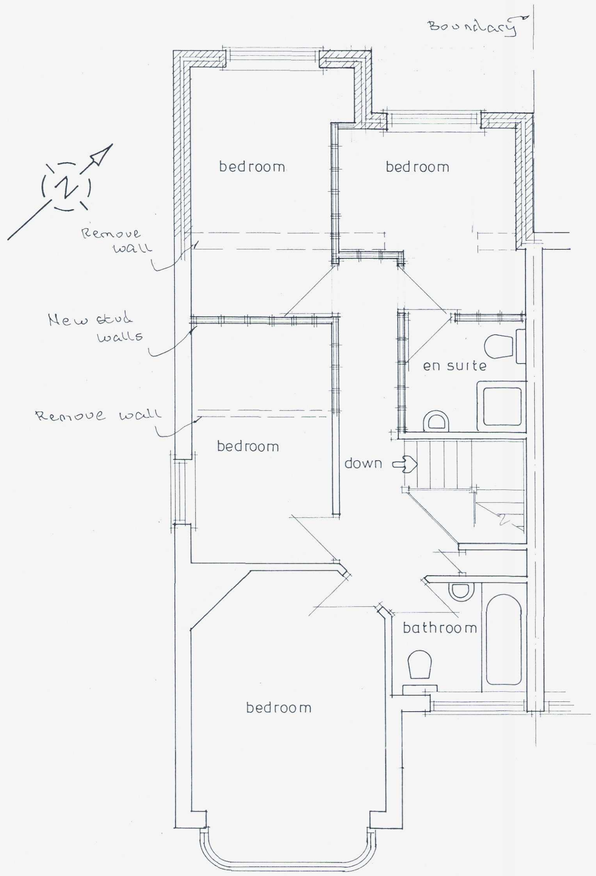


FIRST FLOOR

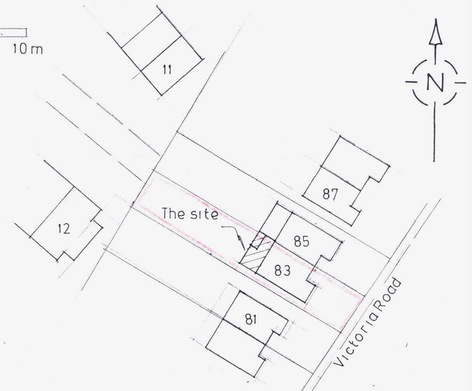

Block Plan 1:500



Site Plan 1:1250

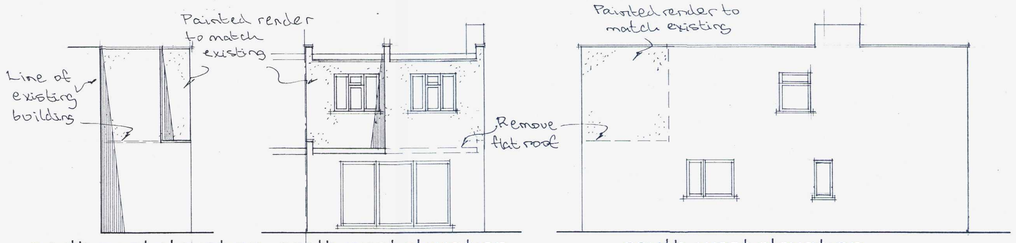

north east elevation north west elevation south west elevation

A	17.12.15	Extension depth reduced
	Date	Revisions

© copyright

AMENDMENT

ADUR & WORTHING PLANNING SERVICES
PLAN No. AWDM/1651/15
21 Dec 2015

Client
Mr&Mrs Sommerville

Job Title
Proposed Extension

Drawing Title
83 Victoria Road
Shoreham

Scale 1:50 1:100

Date | Drawn by

Drg No. 599/01 | Rev. A

841 x 594mm A1