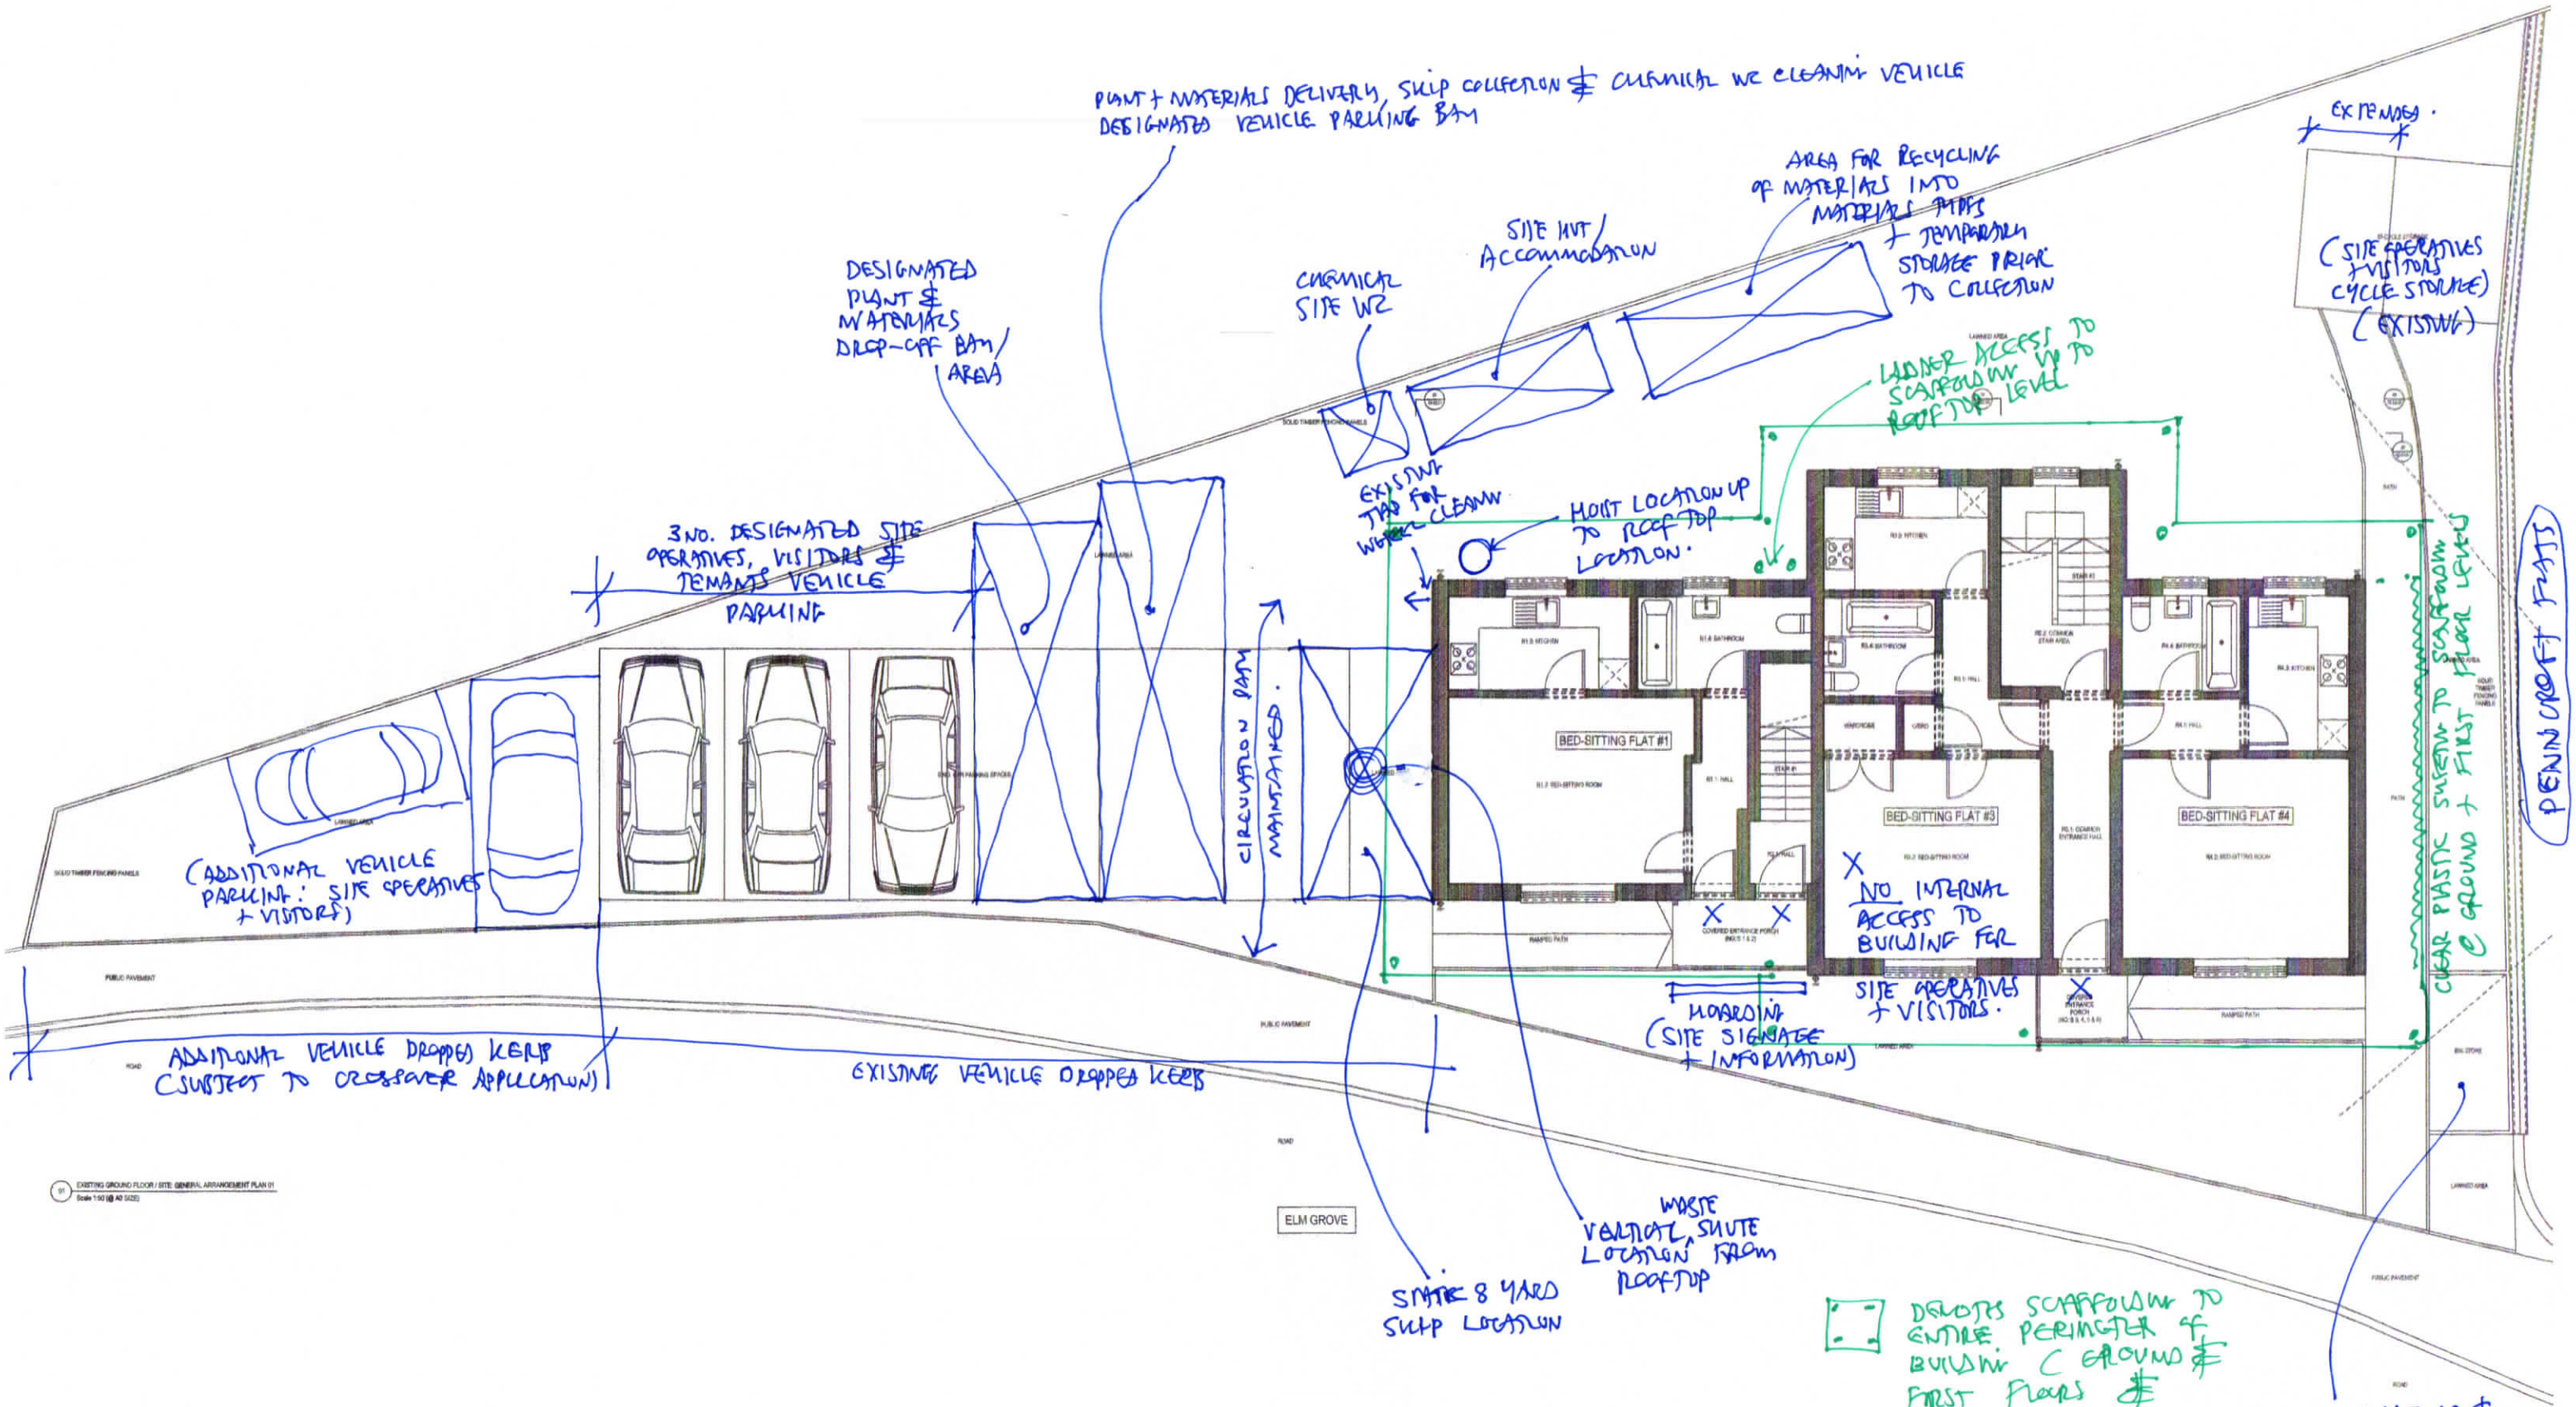



01 EXISTING GROUND FLOOR / SITE GENERAL ARRANGEMENT PLAN 01
Scale 1:50 (@ A0 SIZE)

| | | | | |
|---|---|---|---|---|
| 22 (ASHCROFT) & 24 (ELMCROFT), ELM GROVE, LANCING, WEST SUSSEX, BN15 8FF | | | | |
| EXISTING SITE / SITE SET-UP PLAN | | NTS | 17/01/22 | SK220117/01 |