BLOCK PLAN. SCALE 1:500

N

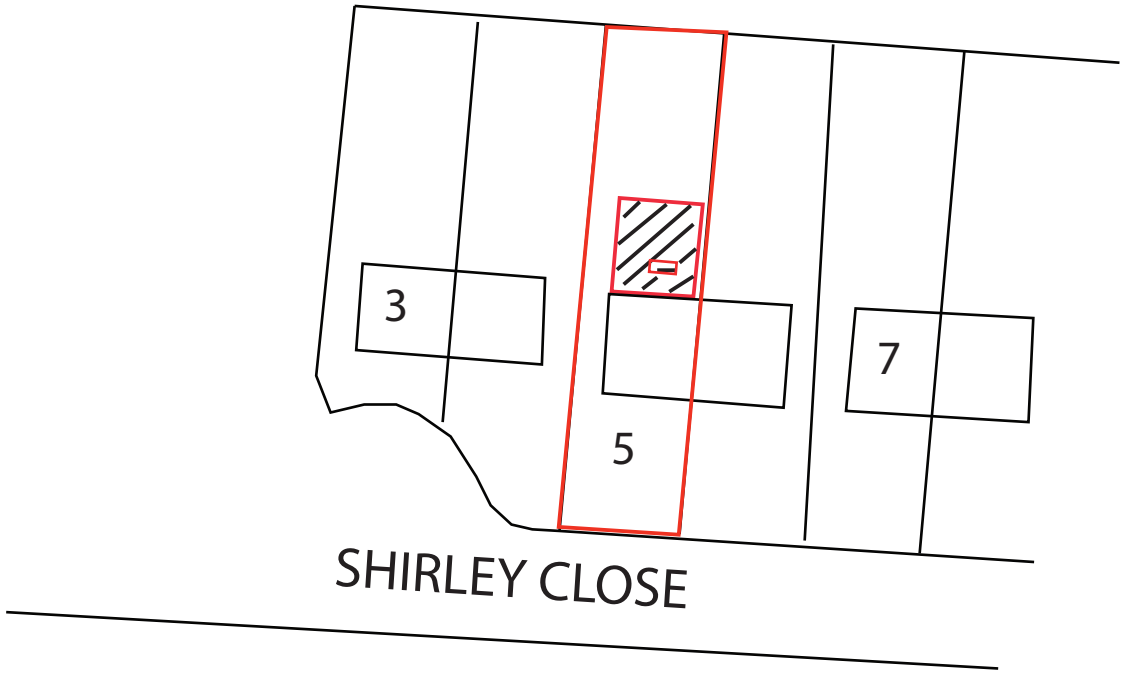

© copyright

ED63 ELEMENTAL DESIGN
elementaldesign63@gmail.com
07799 402 870
07754 093 904

5 SHIRLEY CLOSE SHOREHAM				Drawing Title: SINGLE STOREY REAR EXTENSION		1:500 Scale Bar: 5m 10m 15m 20m	
BLOCK PLAN	SCALE	1:500	A4	Drawing No.-5SC.BP	Rev: 1	Drawn by - A.Ramus	Date: 27-06-2020