
Site Location Plan 1:1250

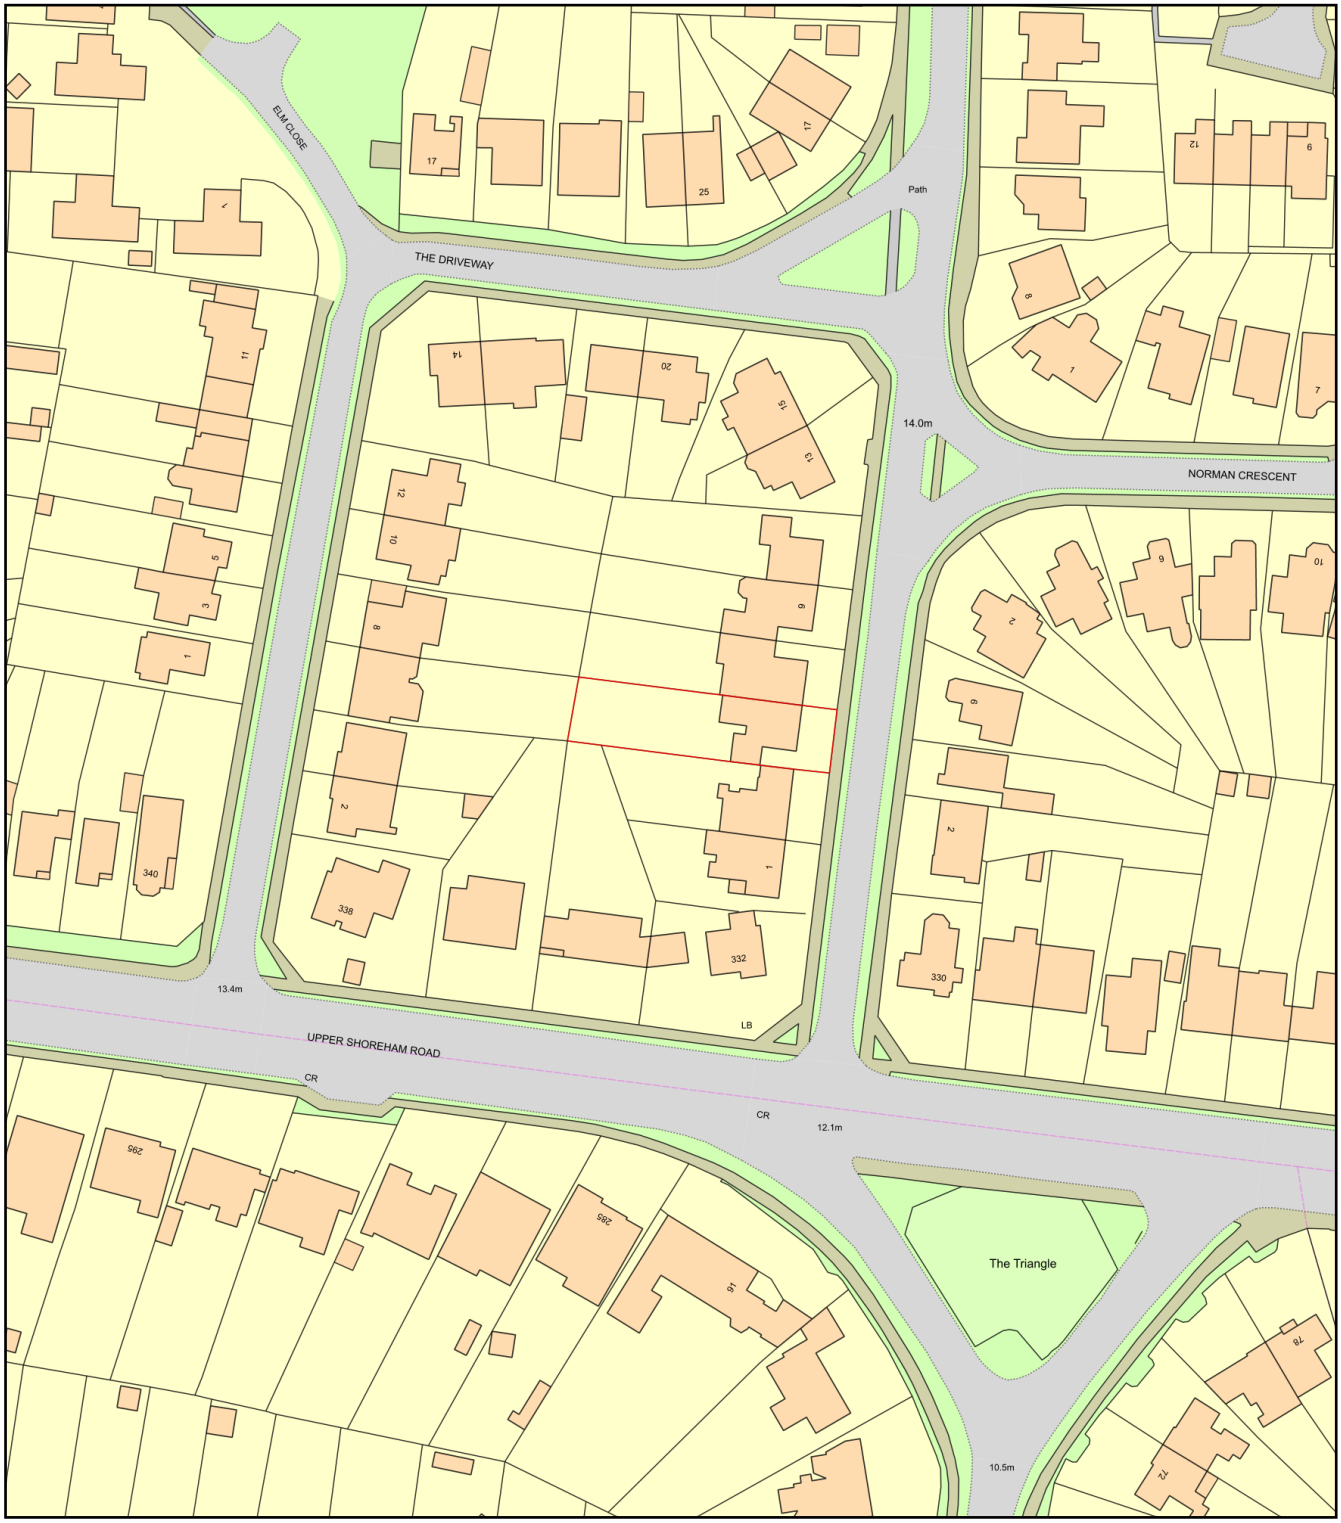

0 50
Metres

N

ReQuestaPlan

Plan Produced for:	Simon Walder
Date Produced:	11 Nov 2019
Plan Number/Project ID:	TQRQM19315170133513
Scale:	1:1250 @ A4

© Crown copyright, All rights reserved. 2019 Licence number 0100042766