Ground Floor Plan

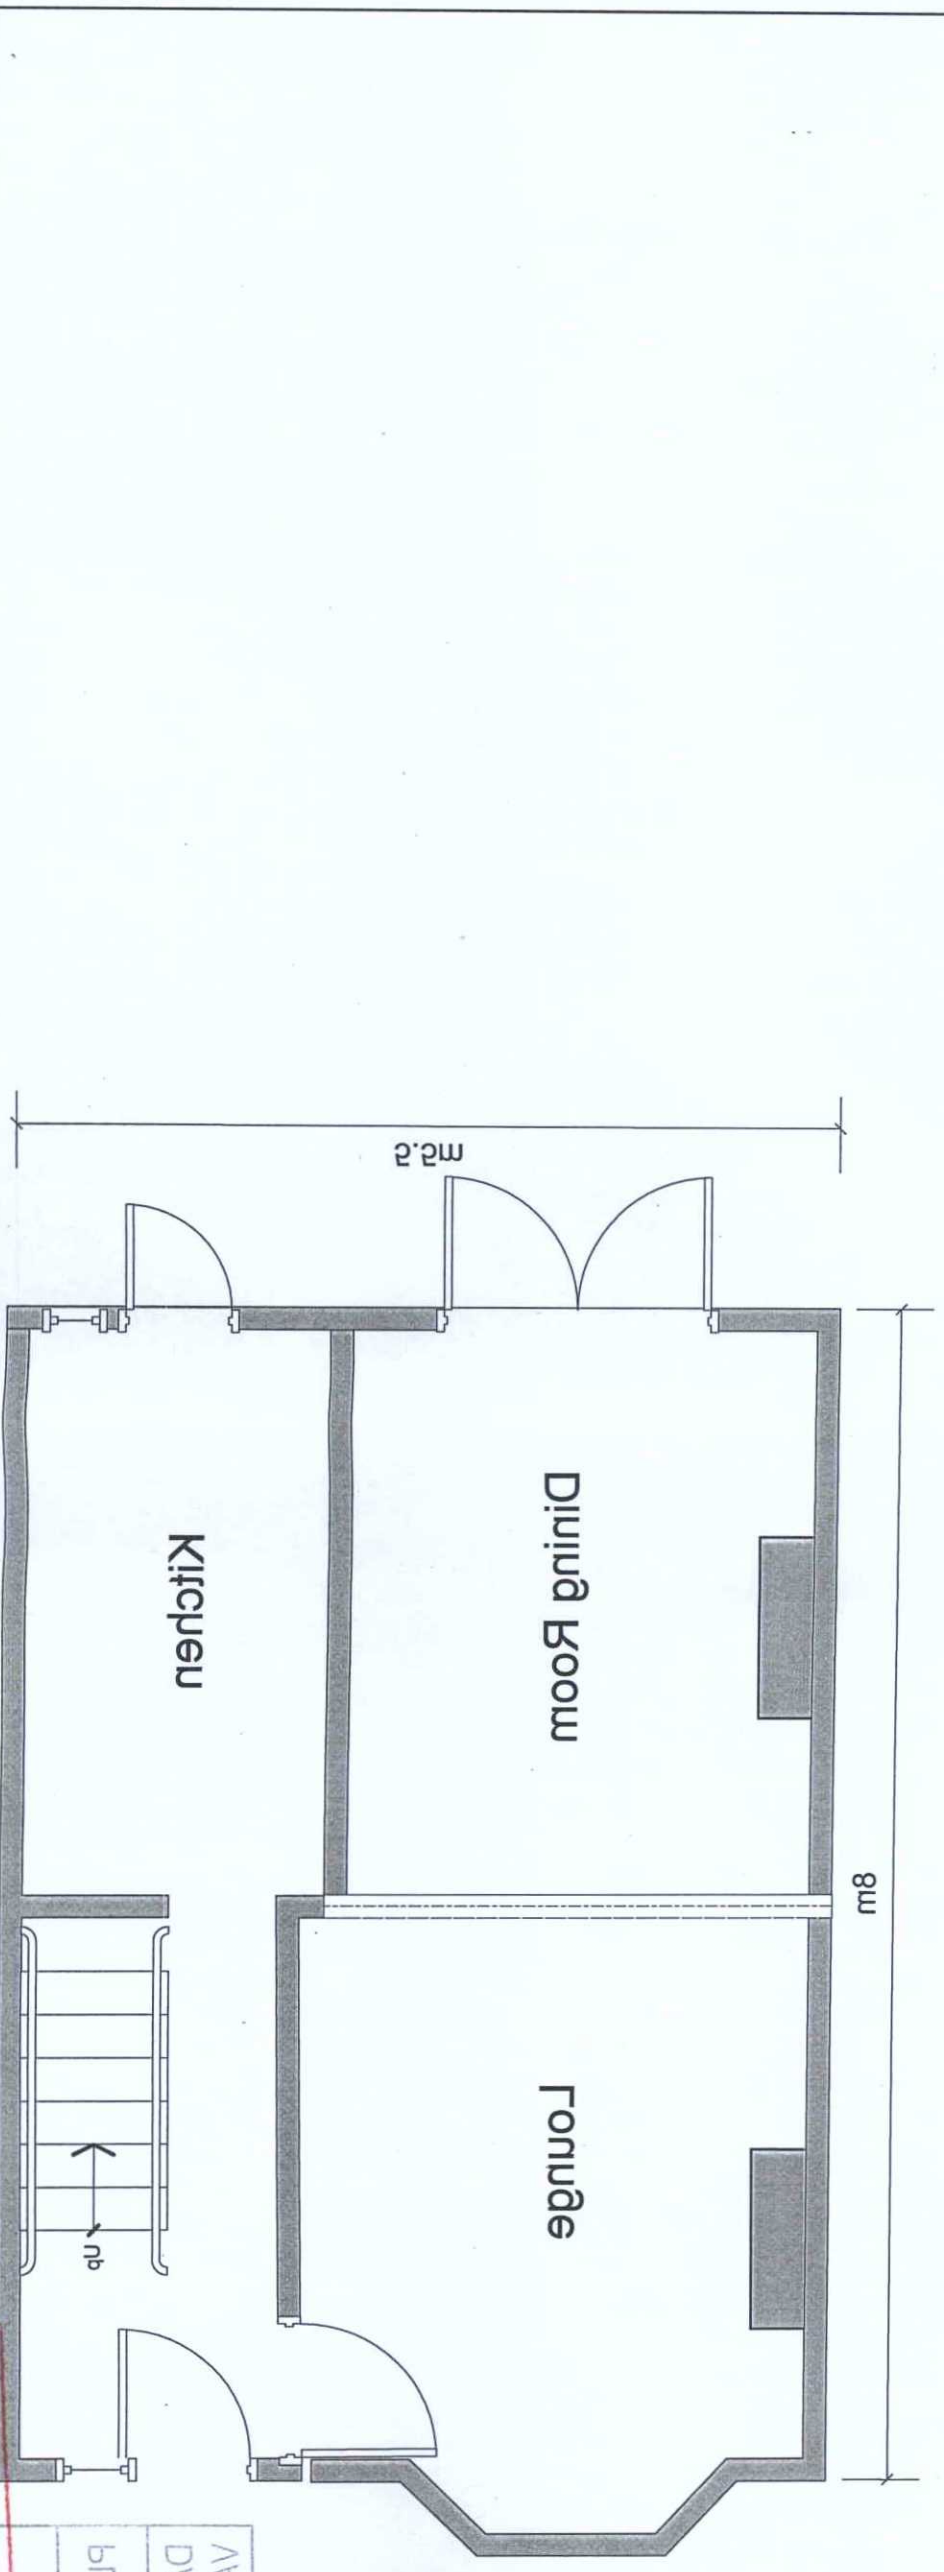

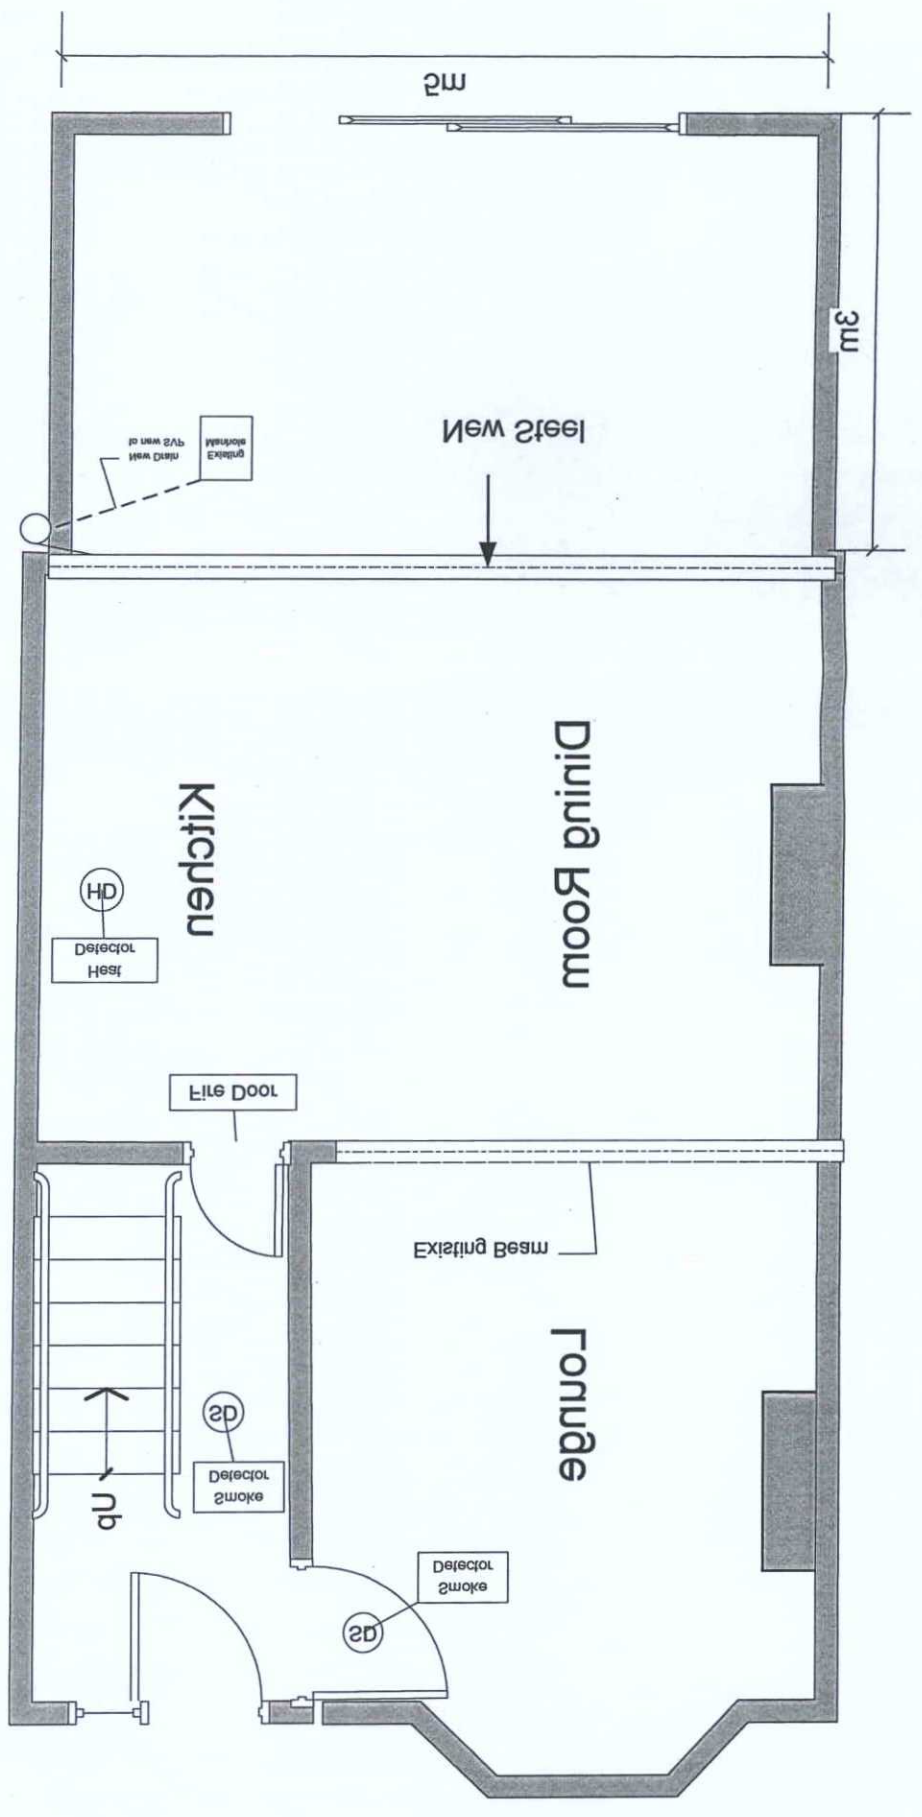

N

DATE	PLAN
15 AUG 2012	1:50 \ A3

ARCHITECTURAL SERVICES
PLANNING
ADDA & ADDA

Y&DD OFFICE COPY
T.P.