




SOUTH ELEVATION

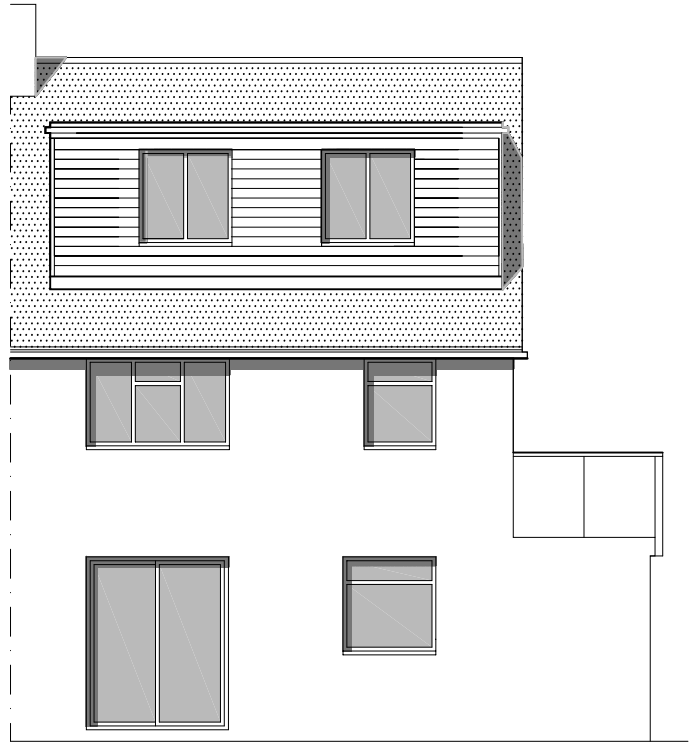


NORTH ELEVATION

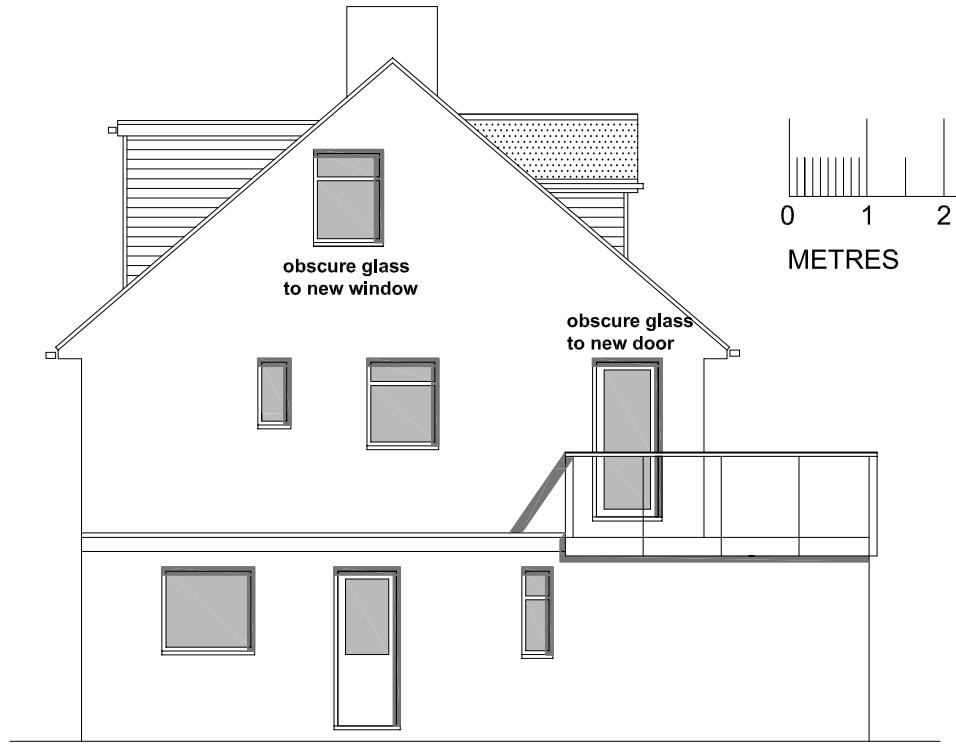


WEST ELEVATION

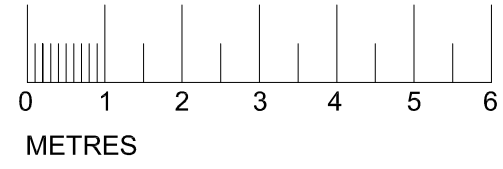


GROUND FLOOR PLAN

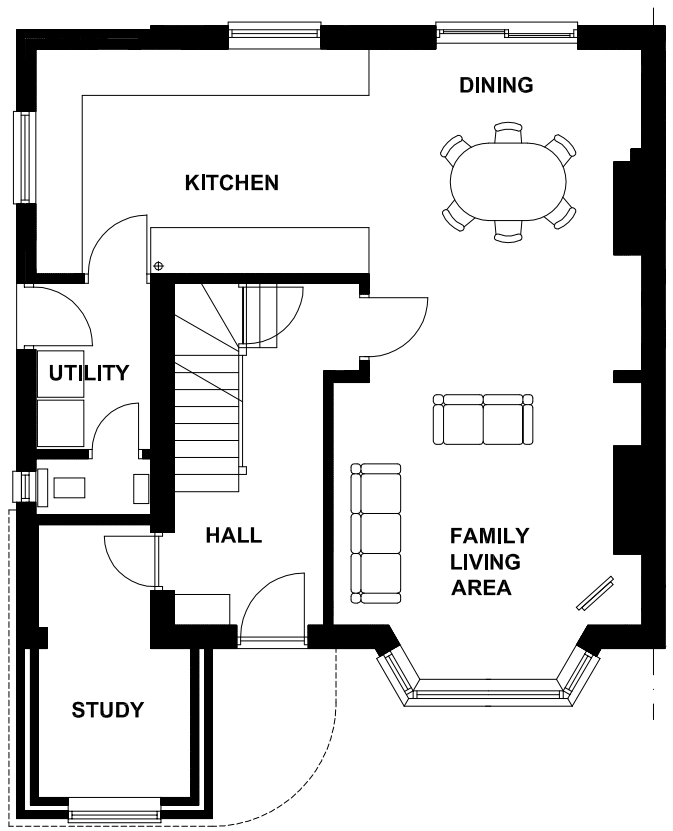


FIRST FLOOR PLAN

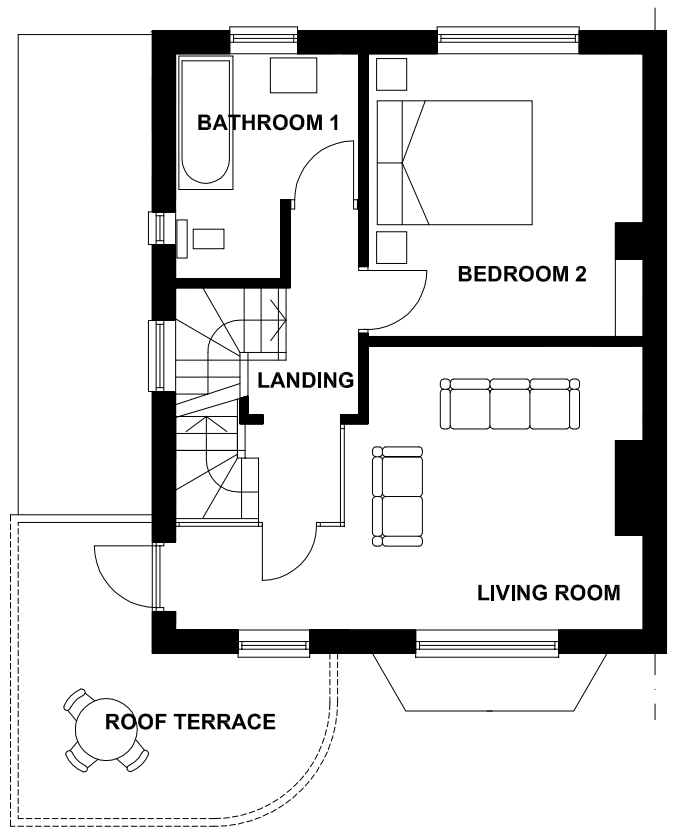

SECOND FLOOR PLAN

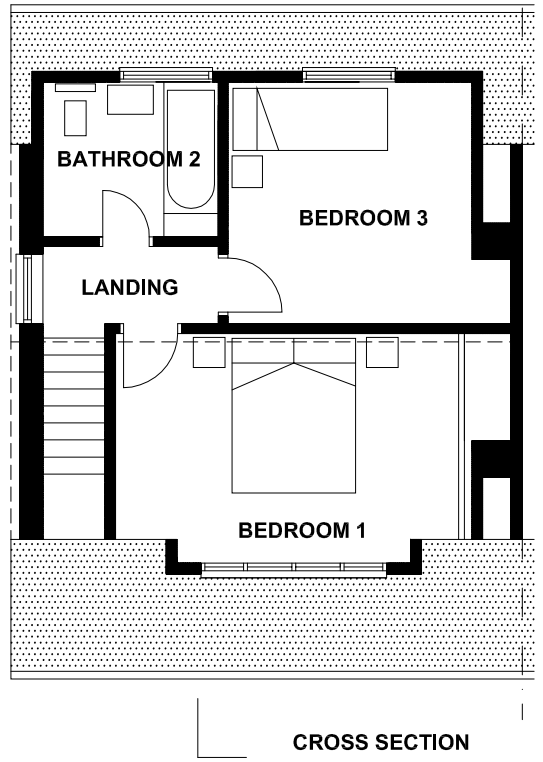

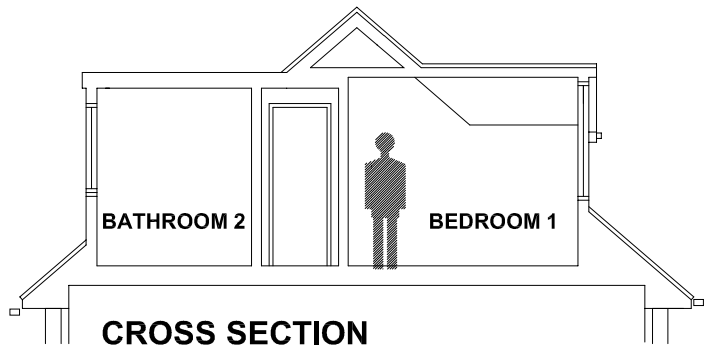

CROSS SECTION

REV B - ROOF DORMER ON SOUTH ELEVATION REVISED DEC 16TH 2012
REV A - ROOF DORMER ON SOUTH ELEVATION CHANGED DEC 9TH 2012

ALTERATIONS AND LOFT CONVERSION AT
1 COASTGUARD COTTAGES, SHOREHAM BEACH
SHOREHAM BY SEA, BN43 5HR


PLANS ELEVATIONS AND SECTION AS PROPOSED

DRAWING NO. 10 REV B

SCALE 1:100 @ A3

DRAWN BY RR 29-10-2012

NORTH

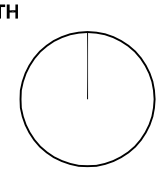

RICHARD ROBINSON RIBA

RR ARCHITECTS

16 MILL LANE, SHOREHAM BY SEA BN43 5AG
01273 452 634

E-MAIL richard@rr-architects.co.uk