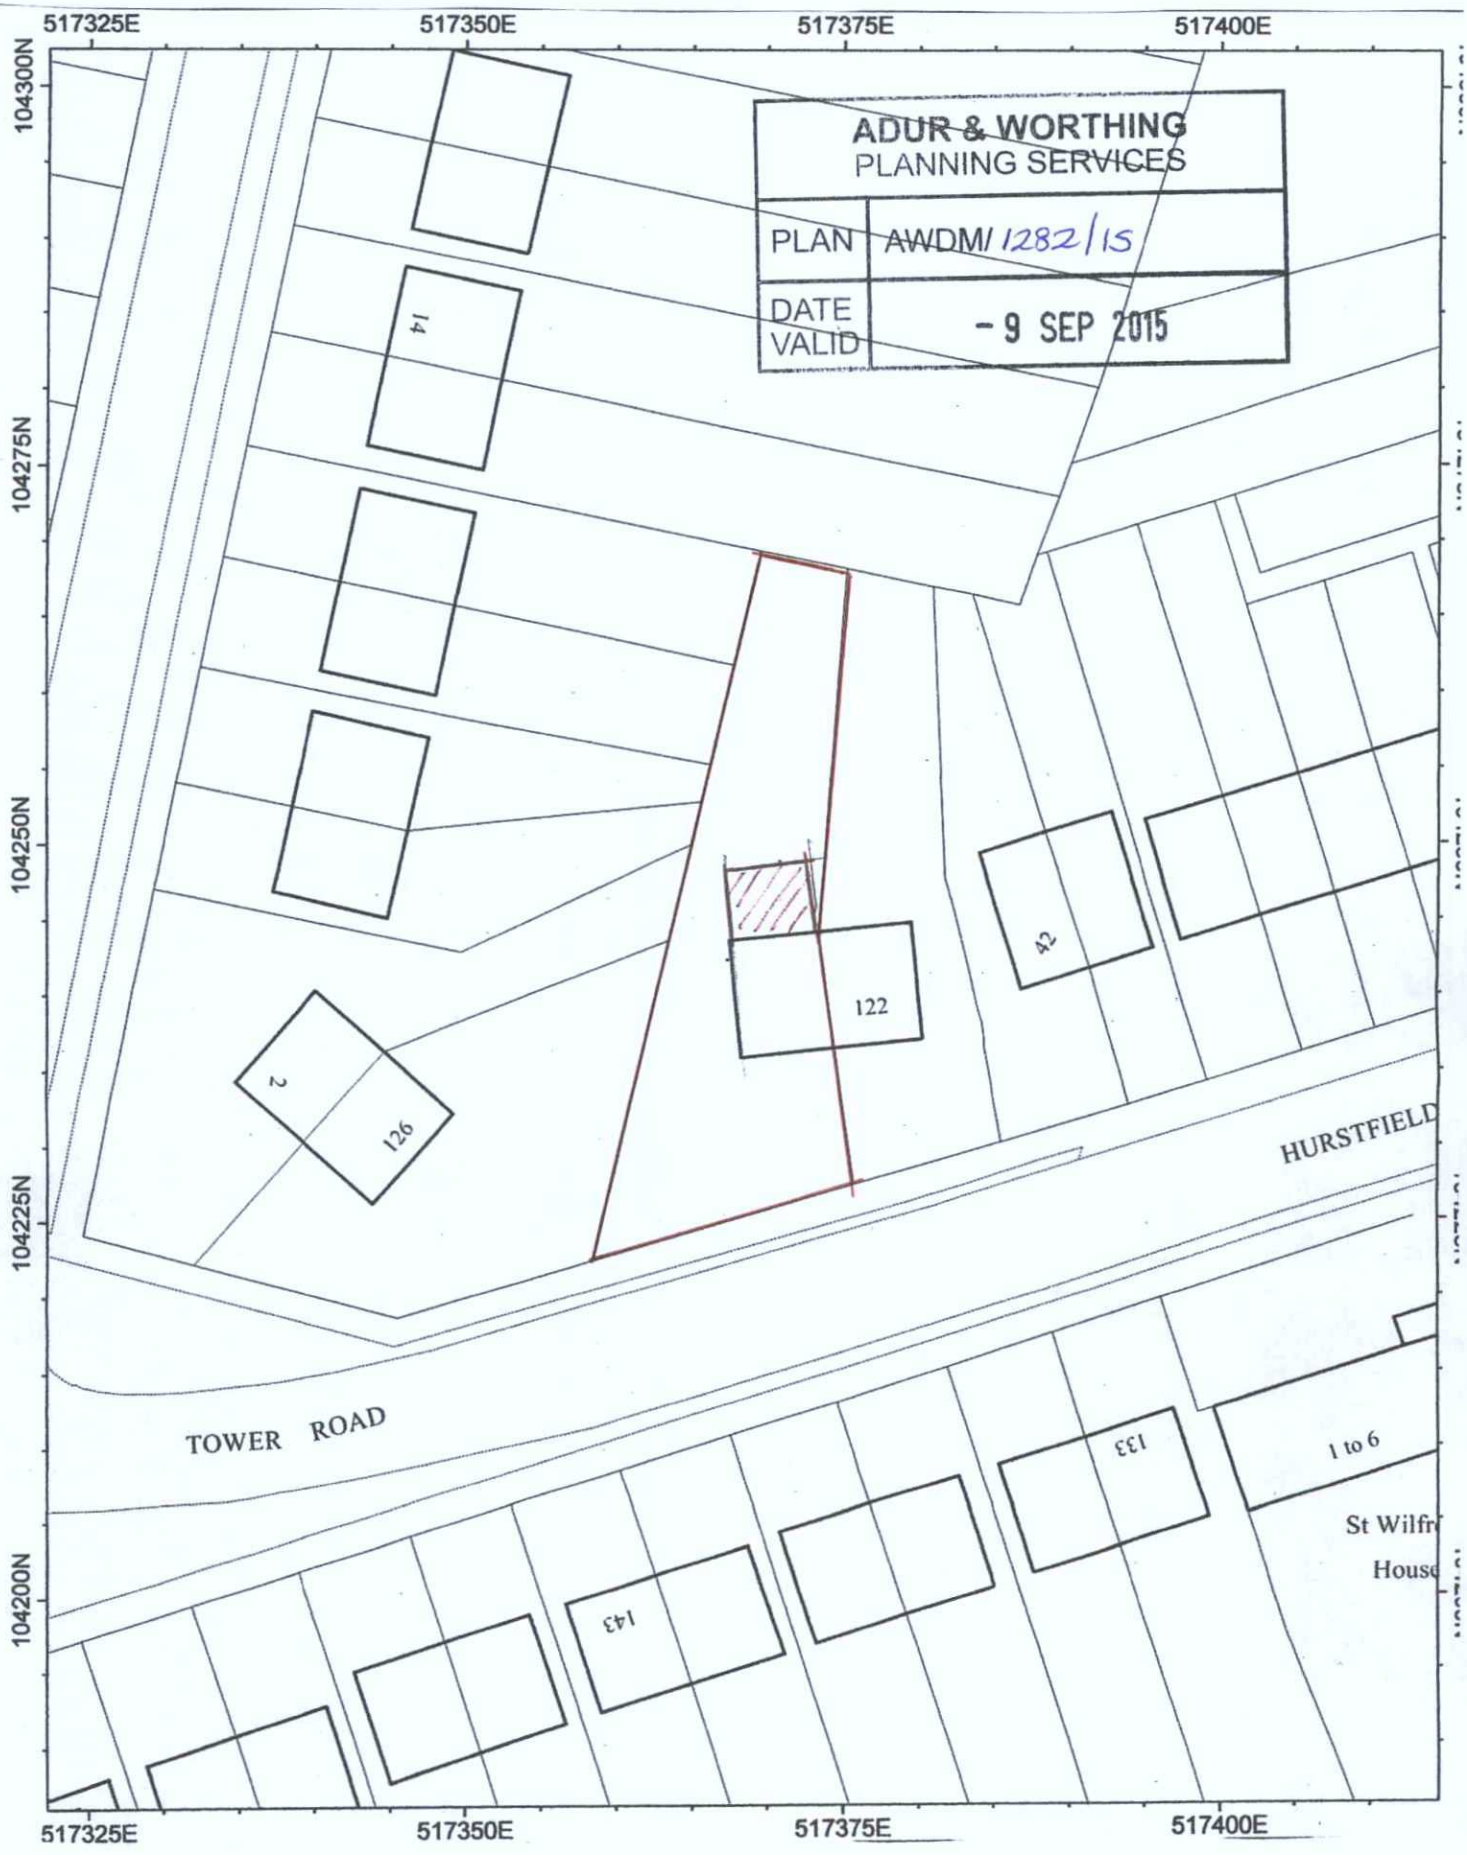


REAR EXTENSION AT 124 TOWER ROAD LANCING

Scale 1:500

N