


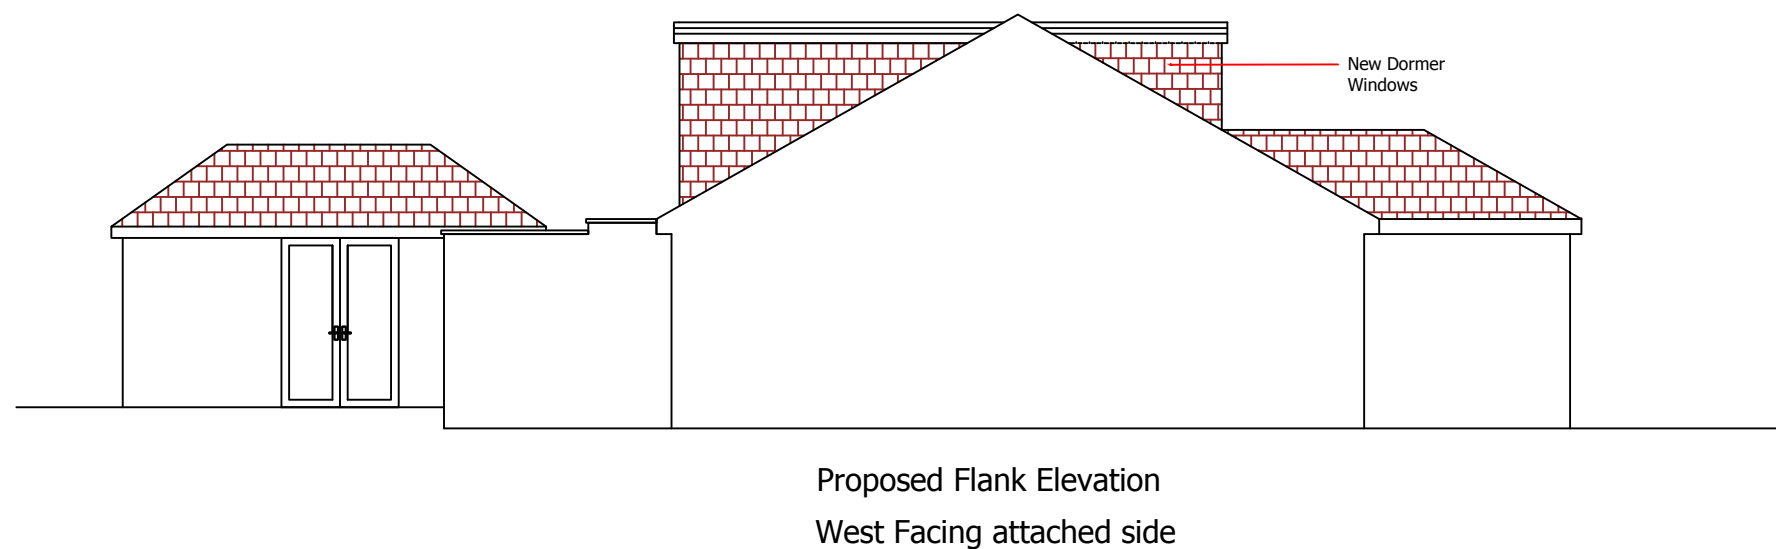



PLANS PREPARED
Architectural drawings for planning permission

8 Greenbank Avenue, Saltdean, Brighton, BN2 8QS
Tel: 07930150001 email plansprepared.uk@gmail.com


Rev.	DESCRIPTION	DATE
A	Increased window height to stairwell window	05/05/2026

CLIENT: **FELIX SMITH**

012345

Metres

These drawings should be approved by Local Authority Building Control or other appropriate checking Authority prior to commencement of the work.
All dimensions to be checked on site. This drawing is copyright.

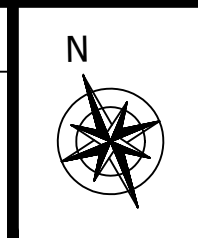

PROJECT: 8 GORDON ROAD, LANCING, BN15 9LP		DRAWING TITLE: PROPOSED ELEVATIONS	
SCALE 1:100 @ A3	DATE:10/07/2026	JOB-DRAWING No.	REVISION
DRAWN JON-PAUL MCCARTHY		GR-004	