

LOCATION PLAN

Scale 1:250

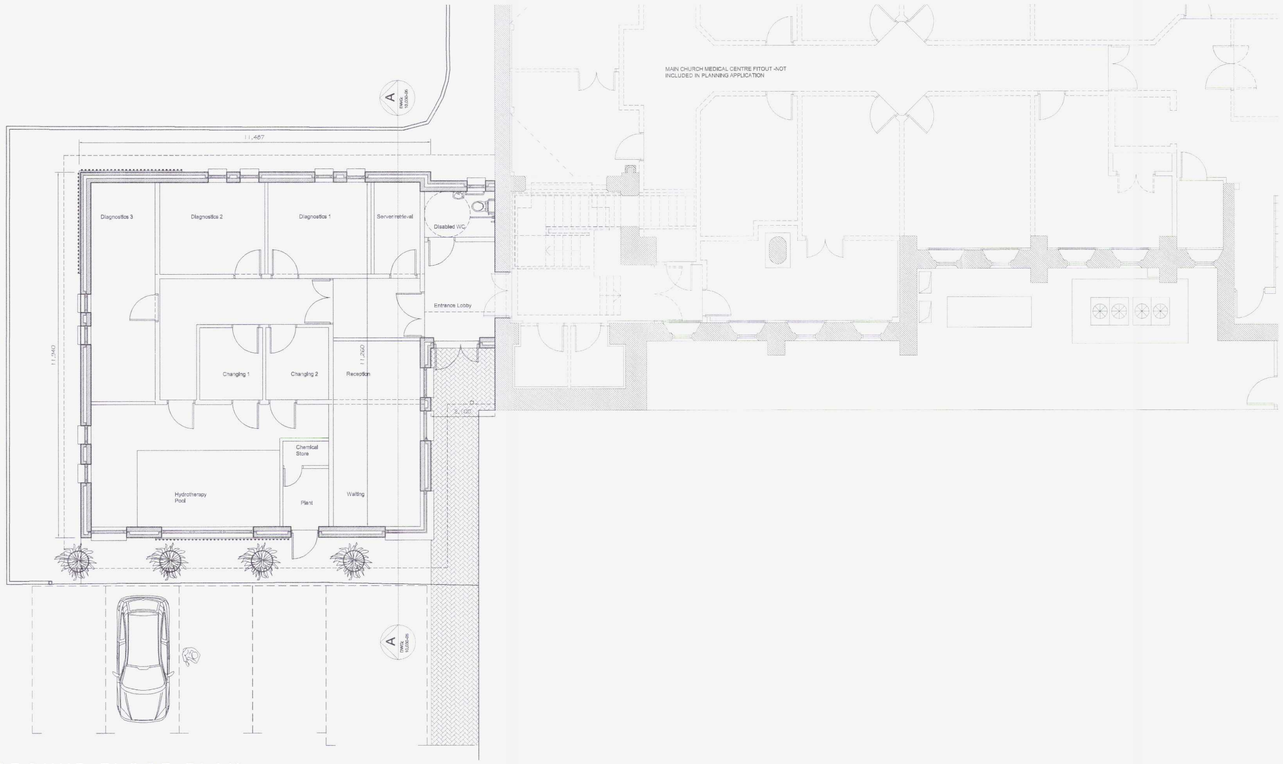

GROUND FLOOR PLAN

Scale 1:100



PROPOSED SITE PLAN

Scale 1:500

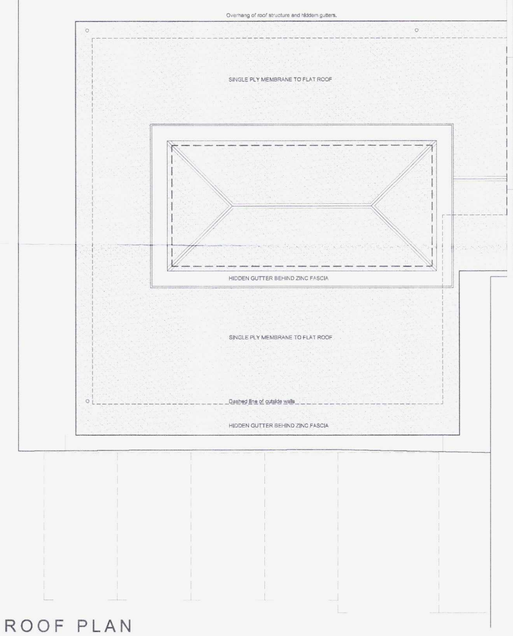

ROOF PLAN

Scale 1:100

0 1 2 4 6 10 14

Scale (m)

Notes

1. Do not scale from this drawing, except for planning purposes. Use figured dimensions only.
2. All dimensions must be checked on site prior to commencement of work.
3. Where applicable this drawing is to be read in conjunction with other consultants' drawings.
4. O.S. Licence LIG 0337.
5. This drawing is the copyright of Martin Critchell Architects.

T.P. OFFICE COPY

REVISED PLAN

BOROUGH OF WORTHING
DEPOSITED 11.7.11.
TP. REF. No.
WB/ 11 / 0067/FULL

Rev	Date	Amendment	Checked
E	11.07.11	Roof and window amendment	
D	08.06.11	Roof amendment	
C	26.05.11	building reduced in size	
B		Chemical store moved	
A	22.11.10	Chemical store addad	

Town Planners & Architects
MARTIN CRITCHELL ARCHITECTS
Metro House ■ Northgate ■ Chichester ■ West Sussex ■ PO19 1BE
tel 01243 531036 fax 01243 782917 e-mail info@mcarchitects.co.uk web www.martincritchell-architects.co.uk

For
Stereopsis Ltd

Project
Diagnostics & Hydrotherapy Unit
United Reform Church
Shelley Road
Worthing

Drawing	Scale
Site Plan	1:500
Floor Plan	1:100
Roof Plan	1:100

Date 06.07.10 Drawn BTW Checked

Job number	Drawing number	Revision
10.030	03	E