Revision date

Project **Roof conversion at**

Address **1Highview Sompting West Sussex**


date **Oct 2014** scale **1:500 1:1250**

drg no. **RFA 14/313/0S** sheet size **A4**

client **Mr & Mrs Bland**

Location and Block plans

Roger Fagg Architect Ltd 01273 205611
14c Fourth Avenue 07809 272534
Hove
East Sussex BN3 2PH rfa@sky.com

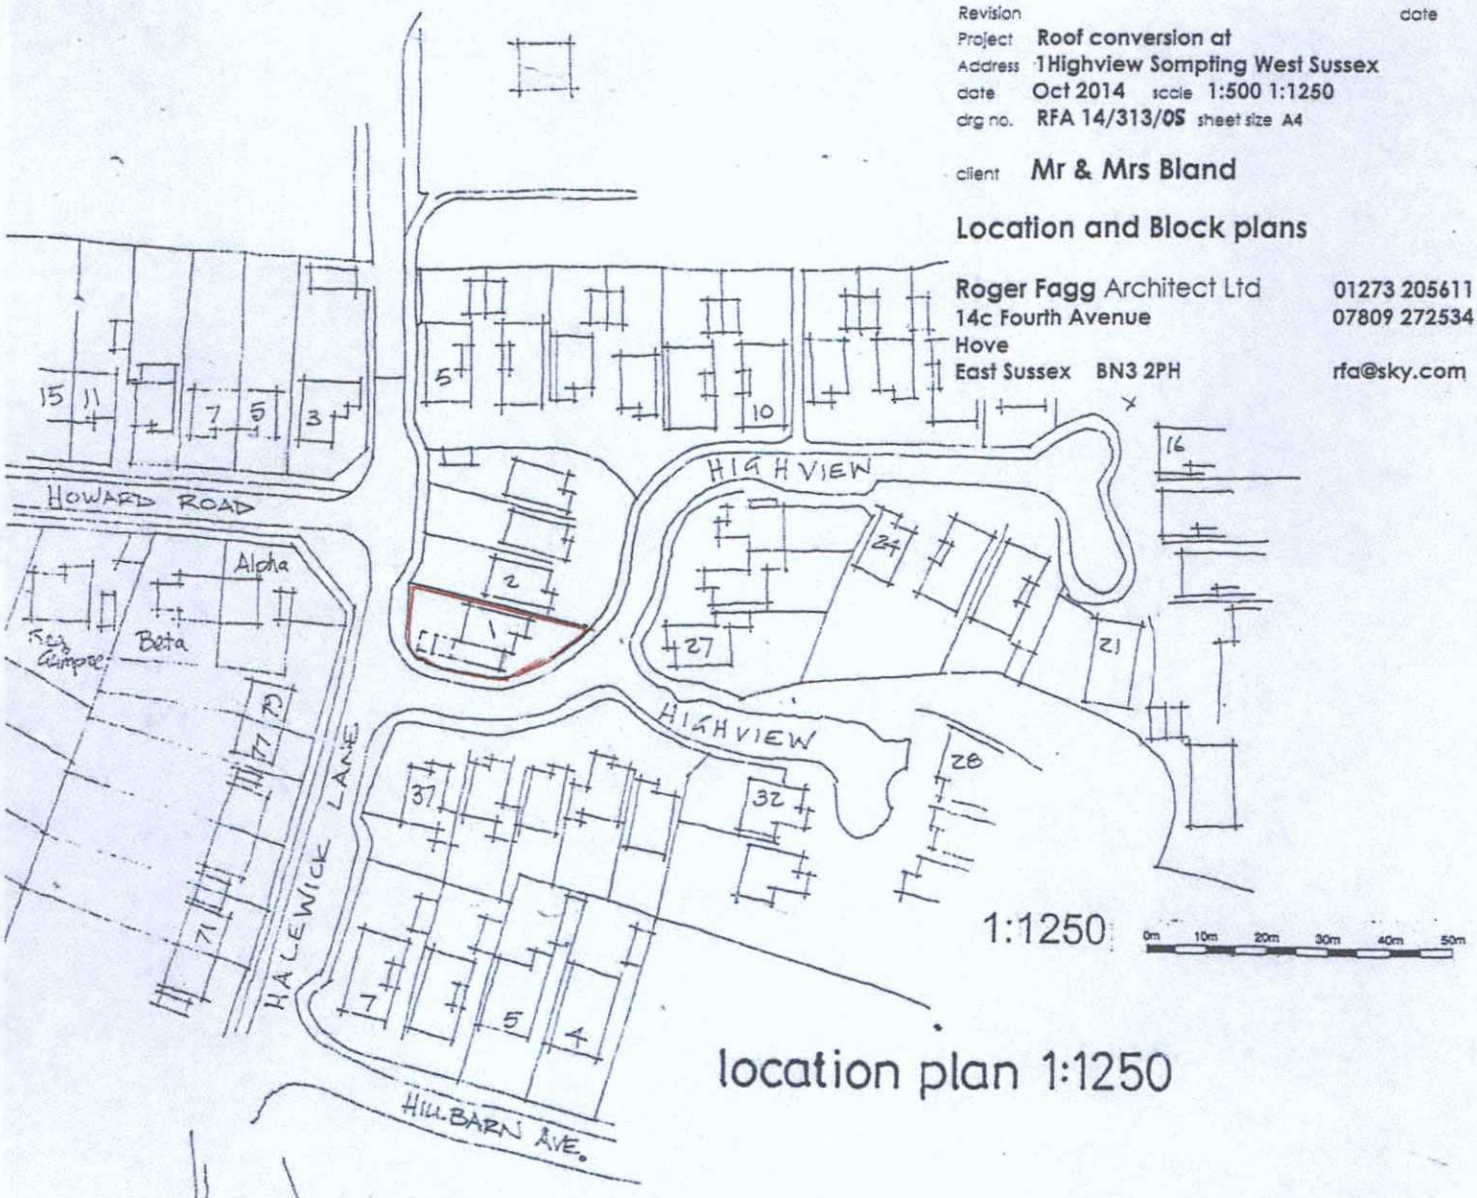

location plan 1:1250



site plan 1:500