
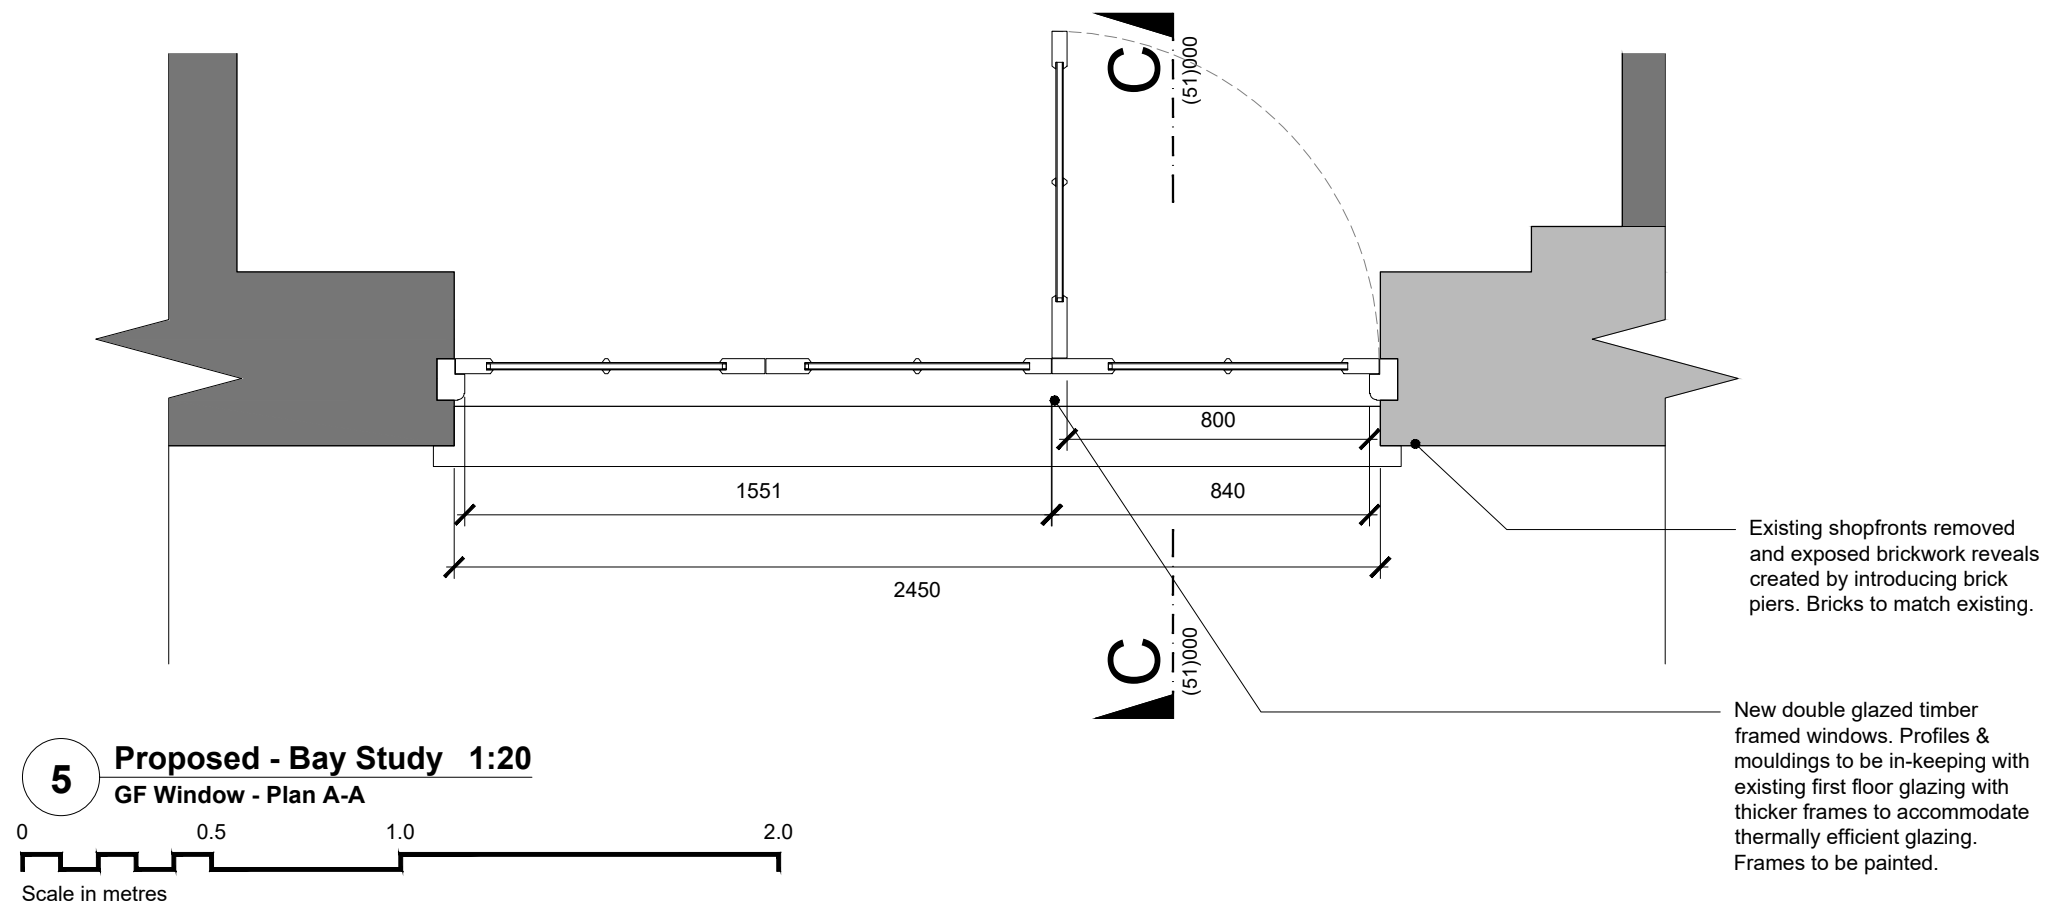
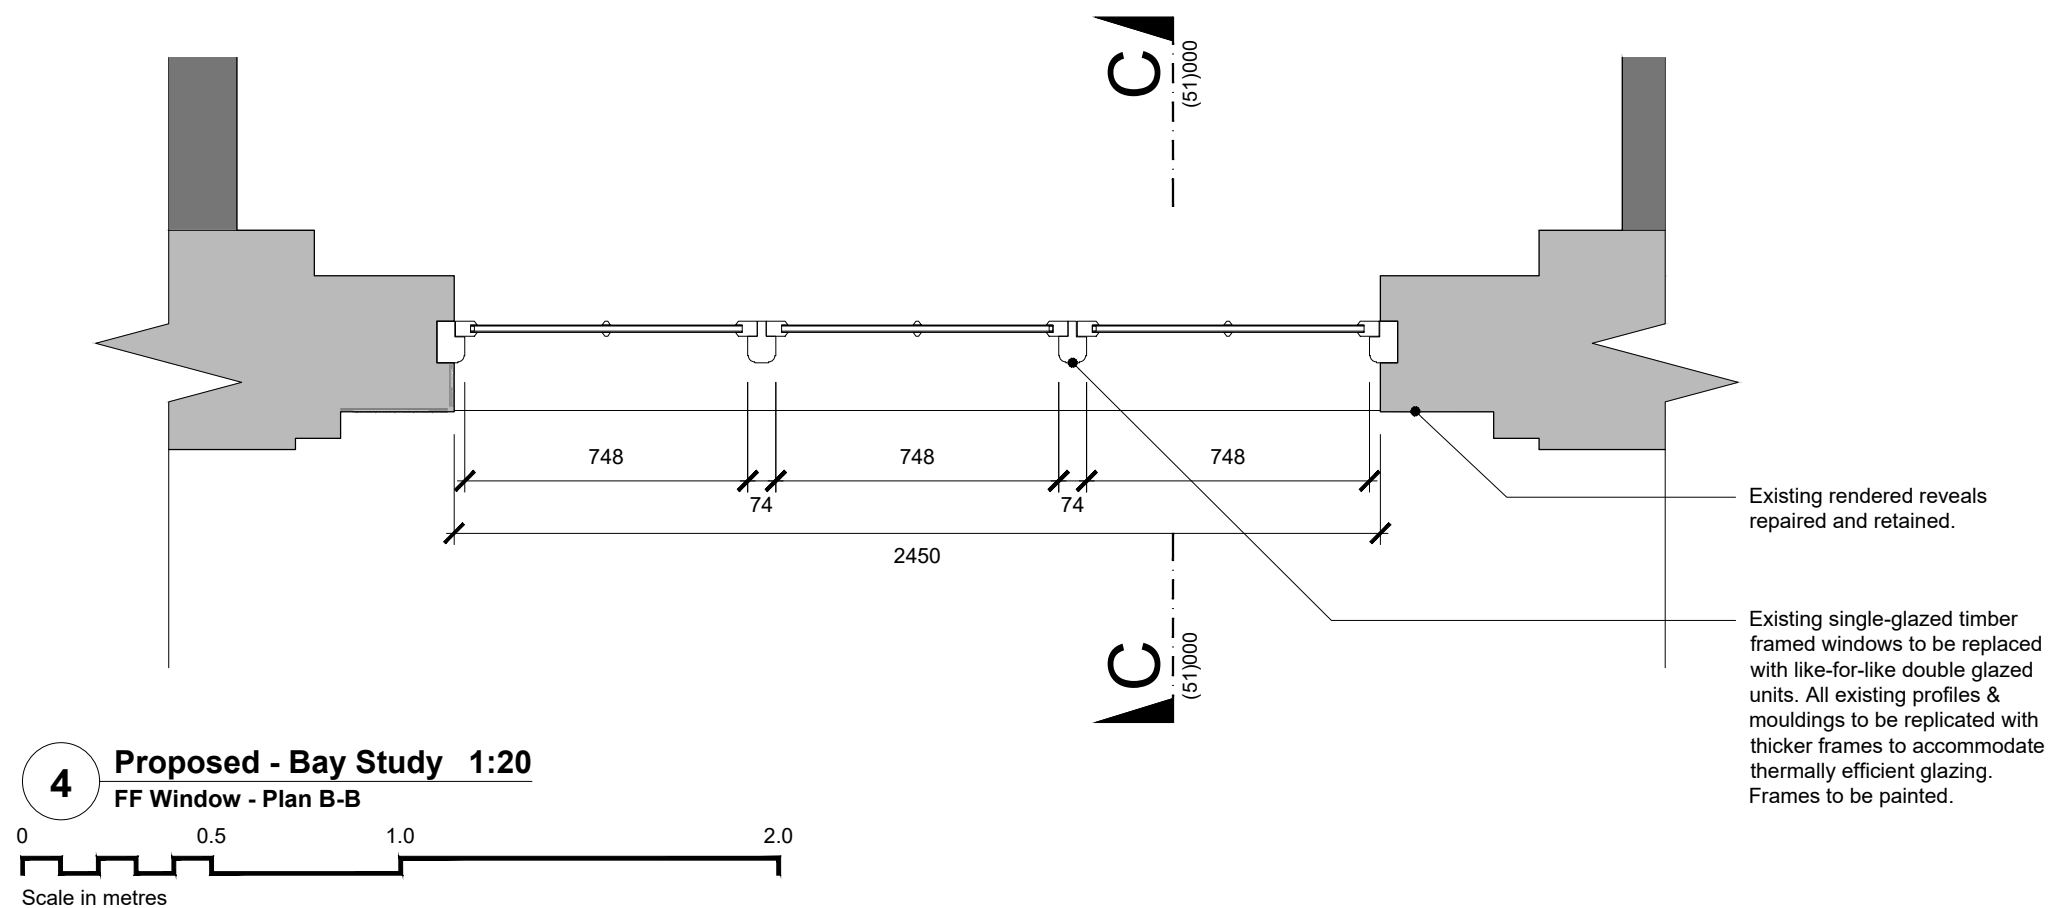
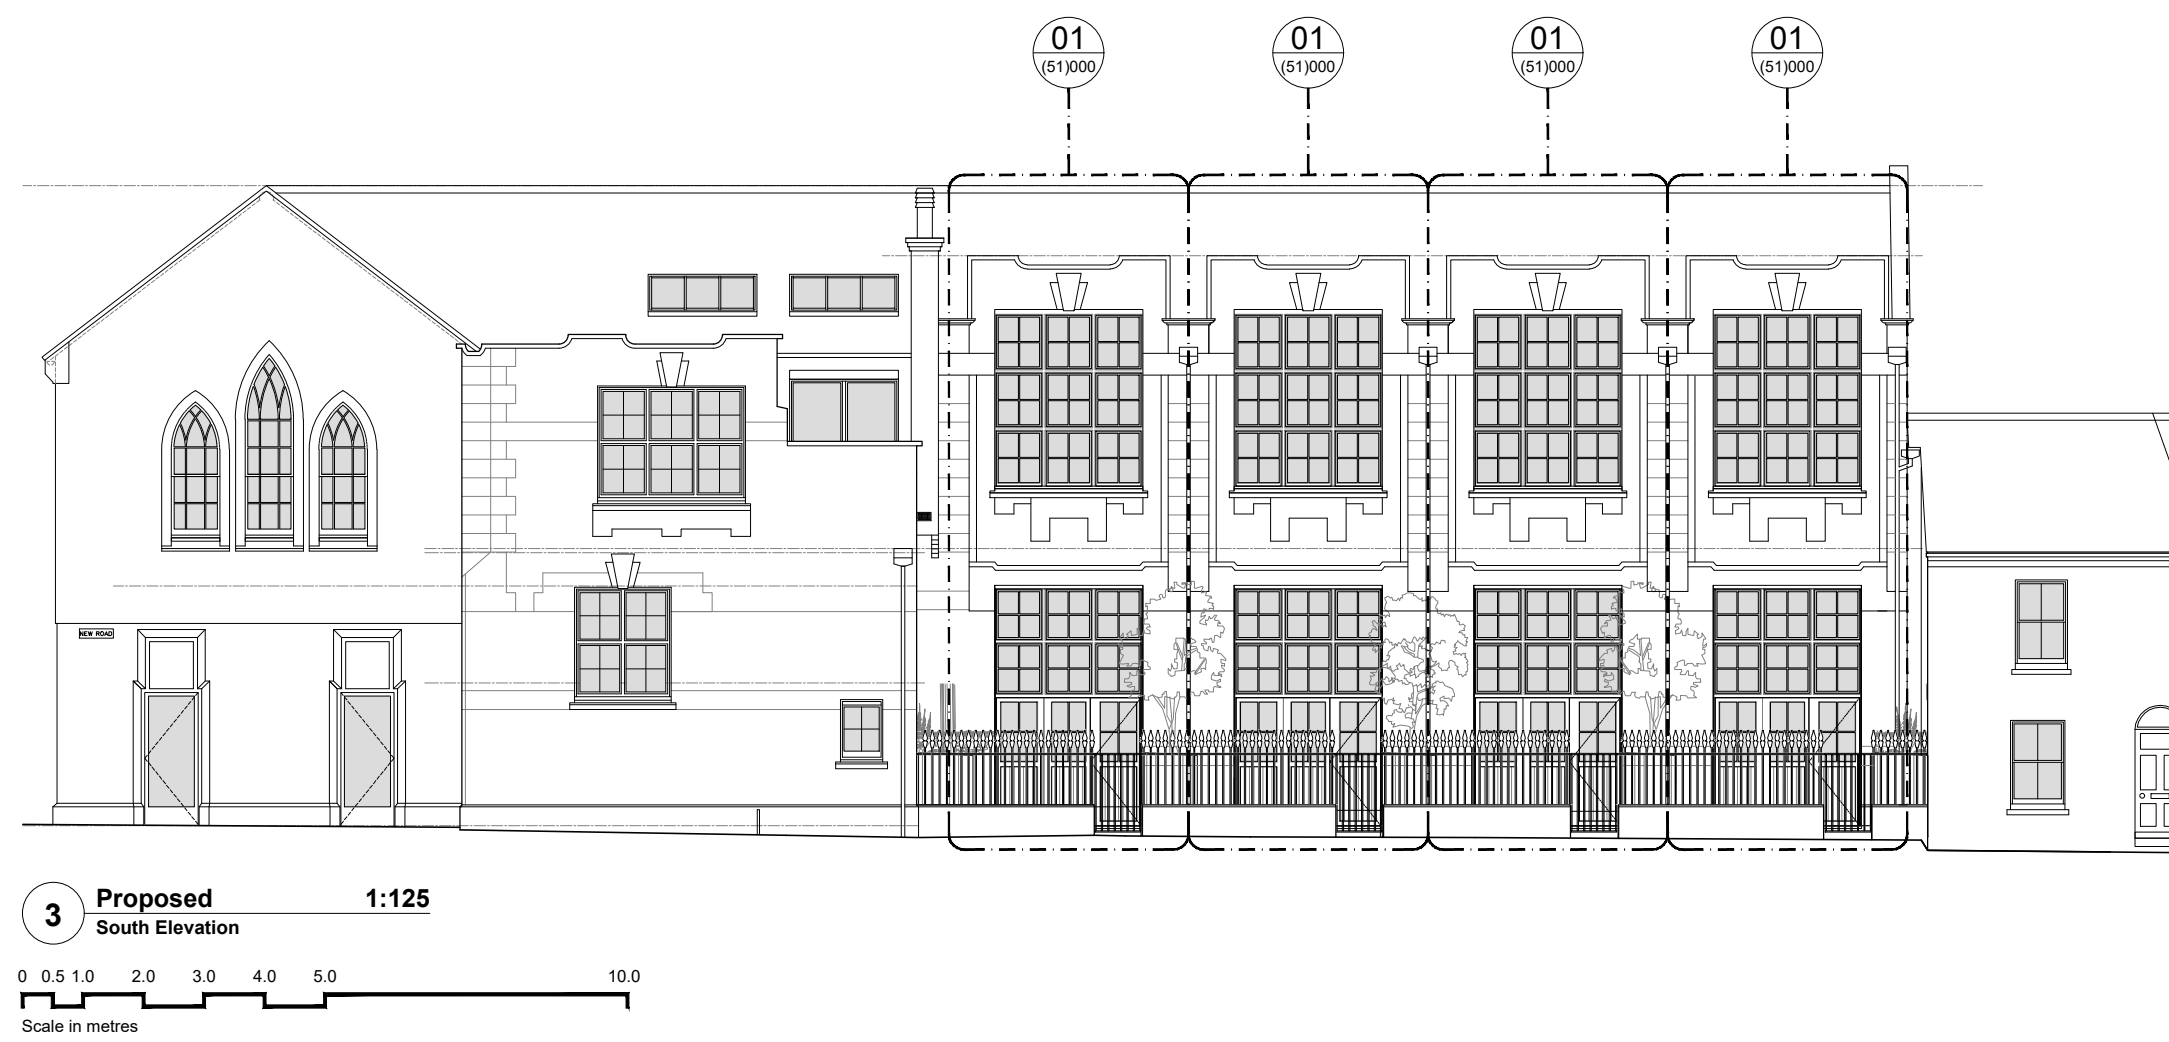


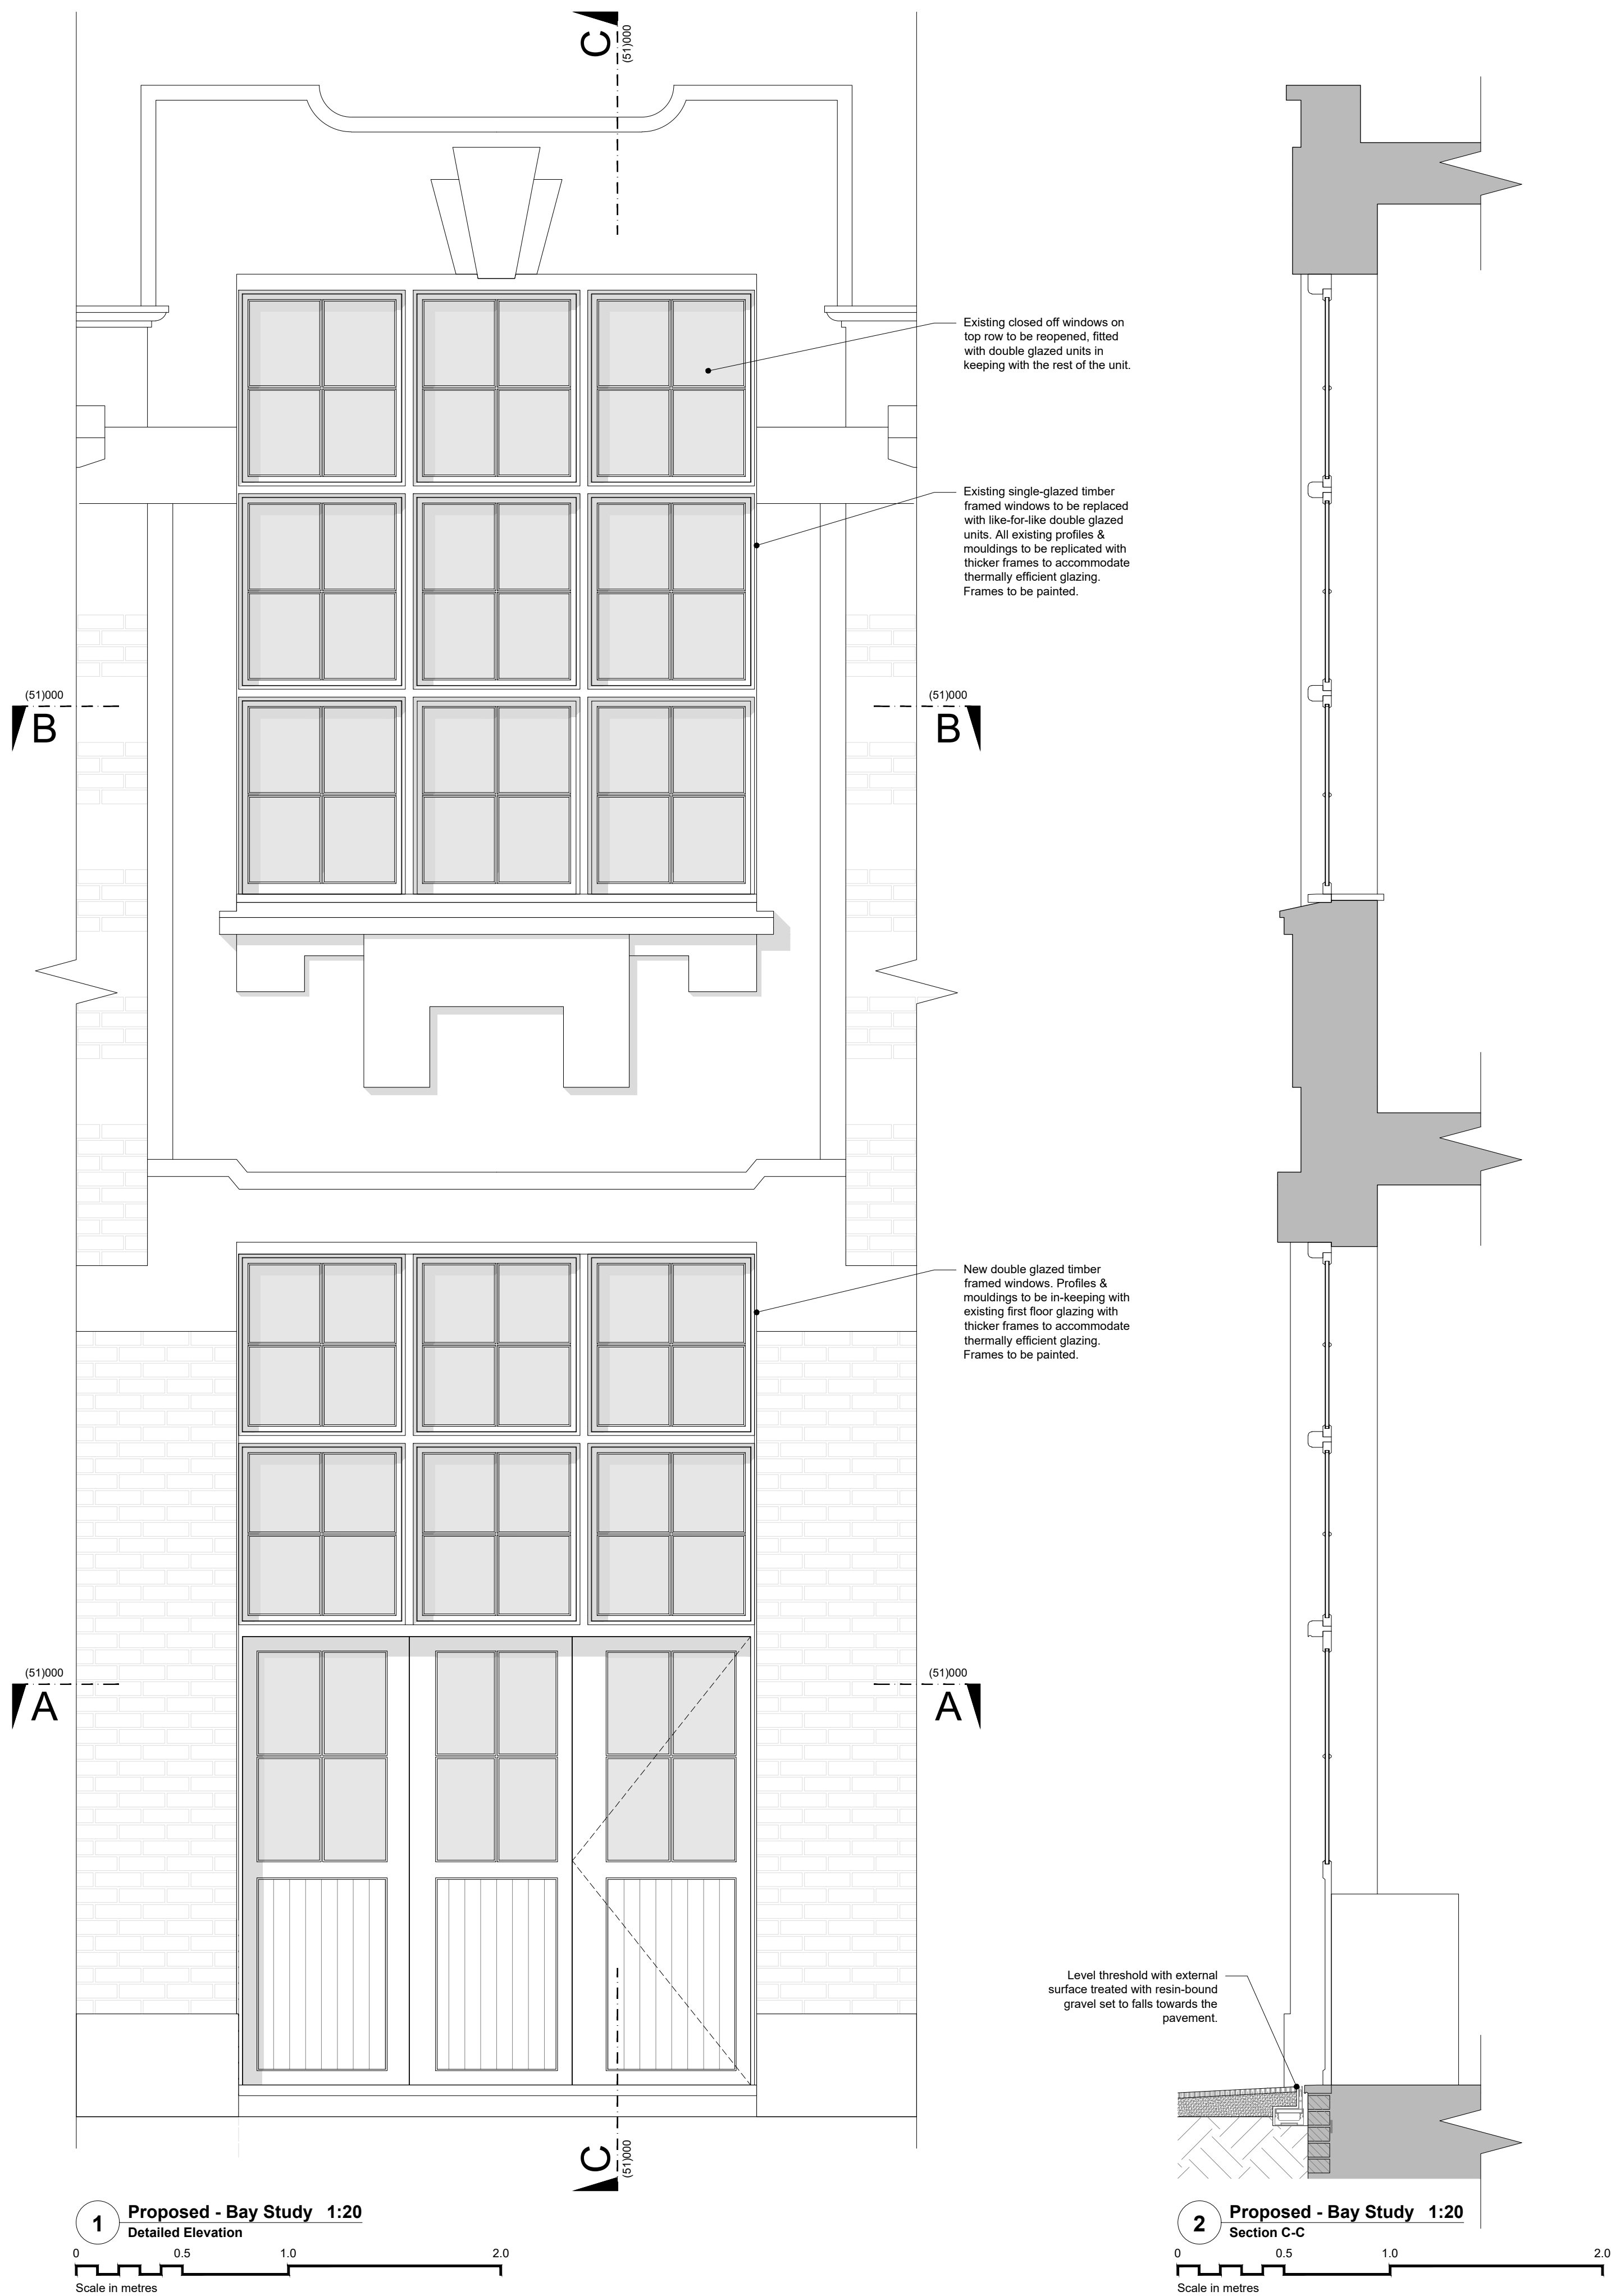

W

St Marys

1094SM

24-25 East Street, Shoreham

key:

B	19/03/2026	Issued for planning. Revised House 1-4 railings to extend over bin store.	SP	PT
A	19/01/2026	Issued for planning. Dropped first floor cill.	SP	PT
/	30/10/2025	Issued for planning.	SP	PT

rev.	date	notes	drawn	checked
This drawing is the property of Willow Design & Planning Ltd © and protected by the Copyright, Designs and Patents Act, 1988. Do Not Scale. All dimensions and conditions are to be checked on site prior to preparing drawings or commencing any work.				
client: Empire Land and Homes Ltd.				
architect: WILLOW DESIGN PLANNING DELIVERY 370 The Yard Brighton Road, Shoreham by Sea, West Sussex, BN43 6RE tel. 01273 456519 info@willowarchitects.net				
issued for: Planning				
drawn by: SP		checked by: PT		
project north: 				
drawing title: Proposed Details House 01, 02, 03, 04 - Bay Study				
(51)000				B
drawing no.				revision