




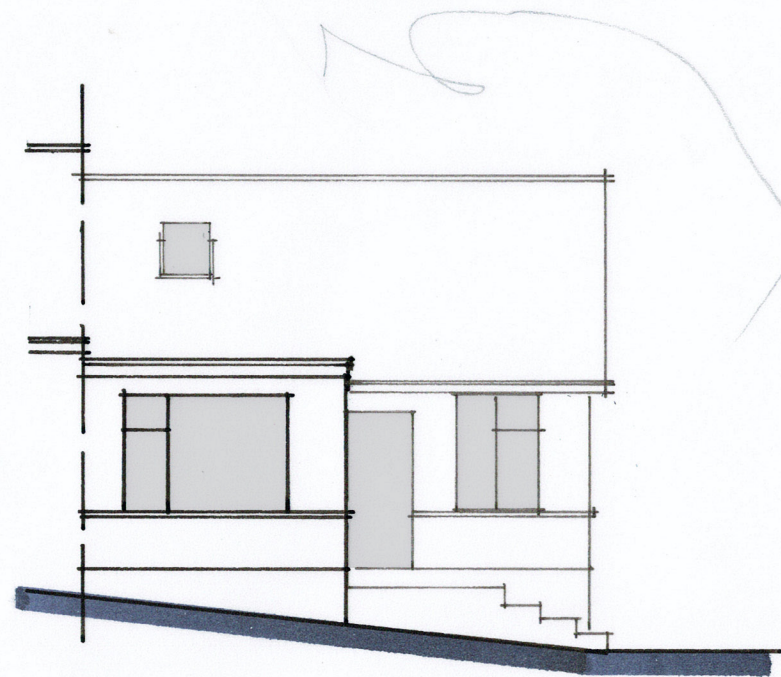

**FRONT (w)**

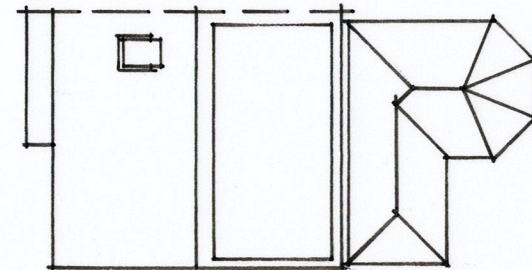

**ROOF PLAN 1:200**

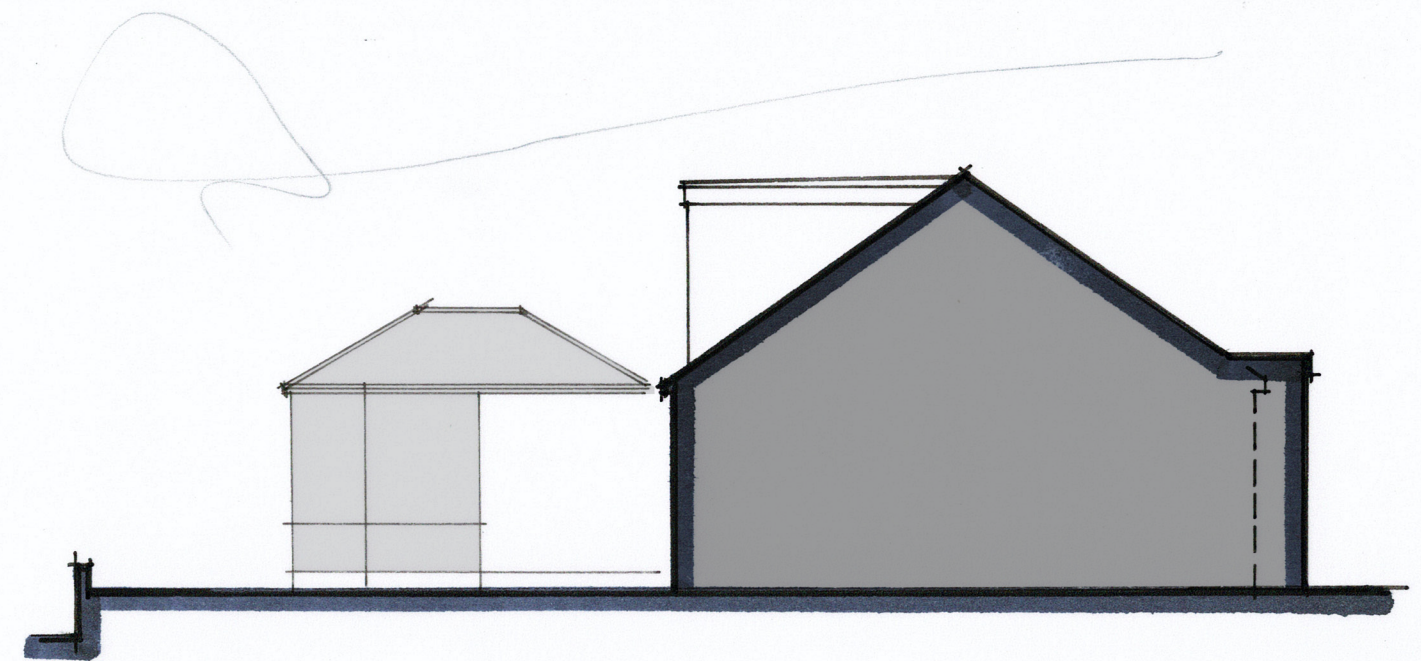

**SIDE (n) ELEVATION 1:100 @ A3**




**GENERAL NOTES**

Figured dimensions to take precedence over scaled dimensions. The contractor is to verify all dimensions on site before commencing any works. All dimensions are for main structural components and not finished sizes.

Any discrepancies whatsoever to be brought to the attention of the client immediately.

This drawing to be read in conjunction with structural engineers details and calculations.

The copyright of this drawing is reserved and must not be disclosed without authority.

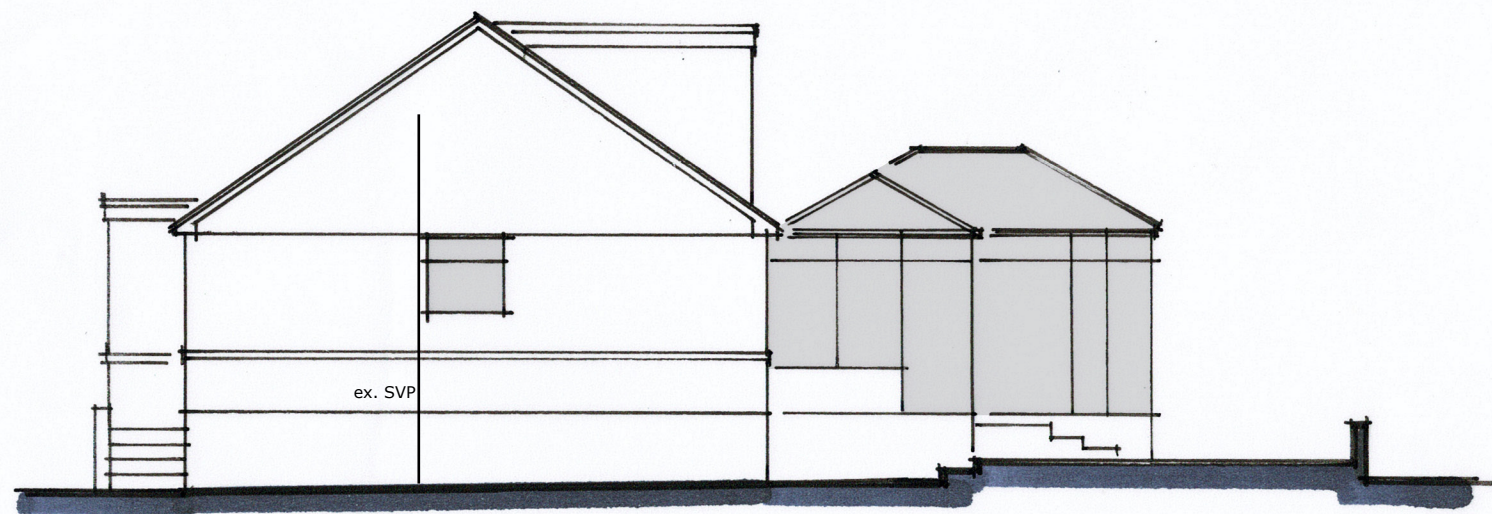

**SIDE (s)**



**REAR (e)**

**16 HILLSIDE ROAD, SOMPTING**  
**Existing 02**  
**March 2026**

**WAYNE GANDER MCIAT**  
**Chartered Architectural Technologist**  
 98 Durrington Lane  
 WORTHING  
 West Sussex  
 BN13 2RQ  
 M - 07808 887896  
 E - waynegander08@gmail.com