




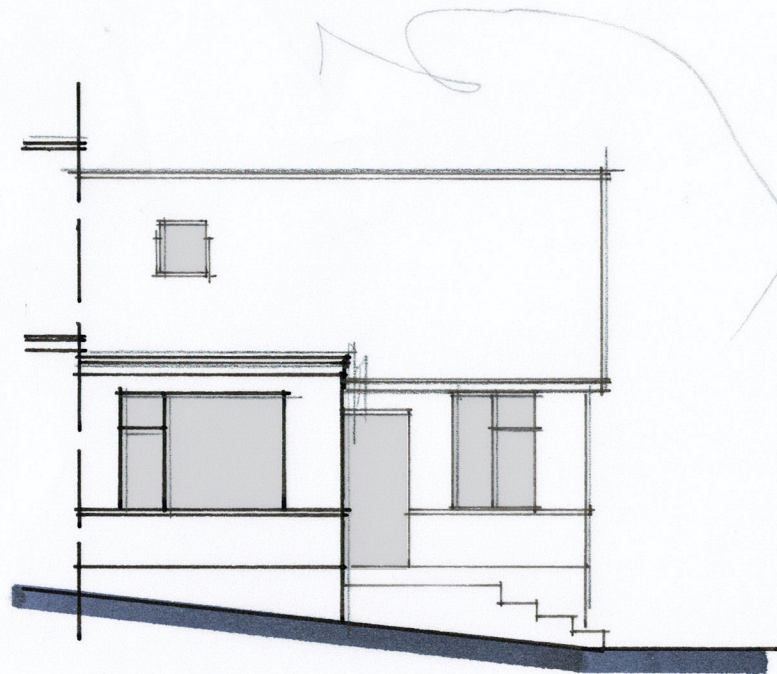

FRONT (w)

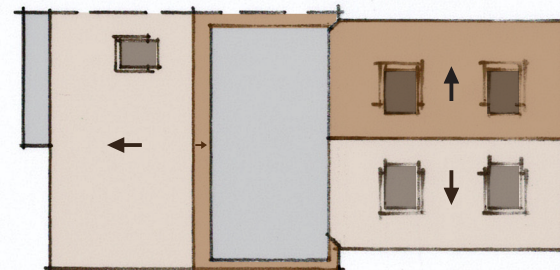

ROOF PLAN 1:200

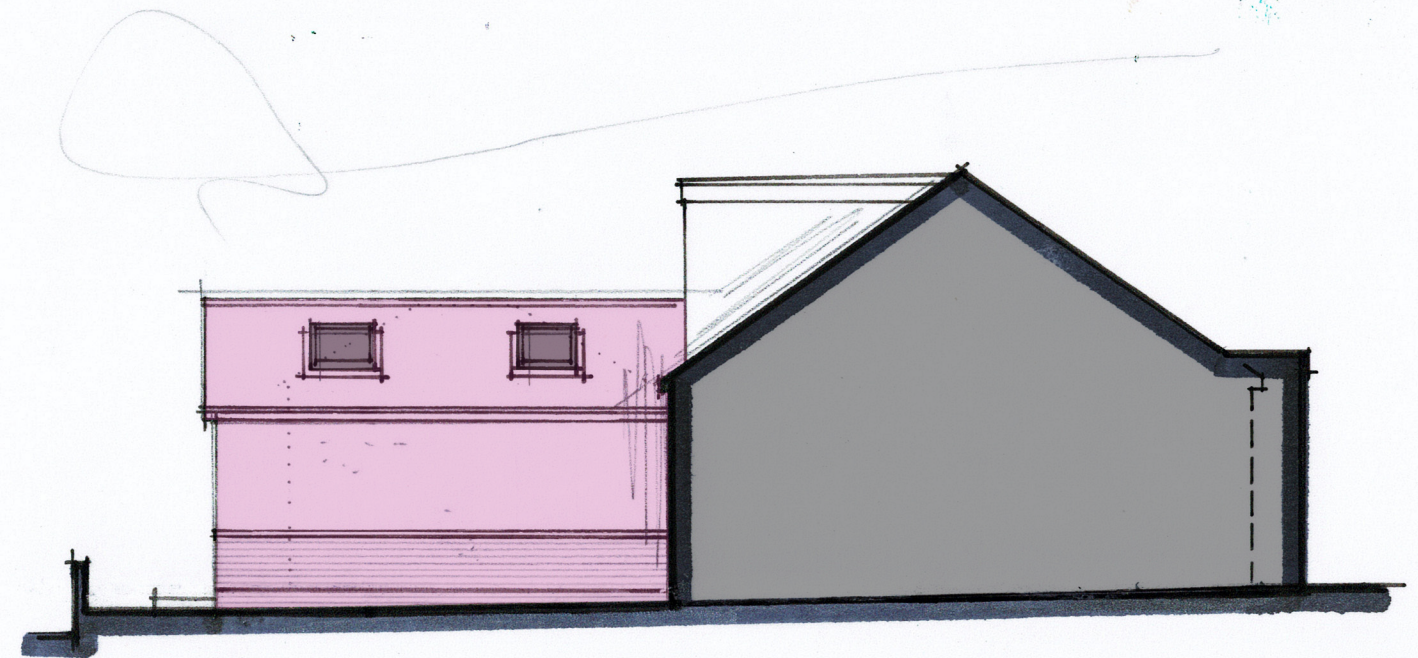

SIDE (n) ELEVATION 1:100 @ A3



GENERAL NOTES

Figured dimensions to take precedence over scaled dimensions. The contractor is to verify all dimensions on site before commencing any works. All dimensions are for main structural components and not finished sizes.

Any discrepancies whatsoever to be brought to the attention of the client immediately.

This drawing to be read in conjunction with structural engineers details and calculations.

The copyright of this drawing is reserved and must not be disclosed without authority.

SCHEDULE OF FINISHES

Materials to be of similar appearance to existing property.


ELEVATIONS : low level face brickwork and upper render to match existing

ROOF : interlocking roof tile


WINDOWS/DOORS : white PVCu & double glazed or grey powdercoated aluminium

R/W GOODS : black half round guttering PVCu plastic guttering & downpipes

THE CONTRACTOR IS TO PROVIDE SAMPLES FOR APPROVAL BY THE CLIENT & THE LOCAL PLANNING AUTHORITY IF REQUIRED.

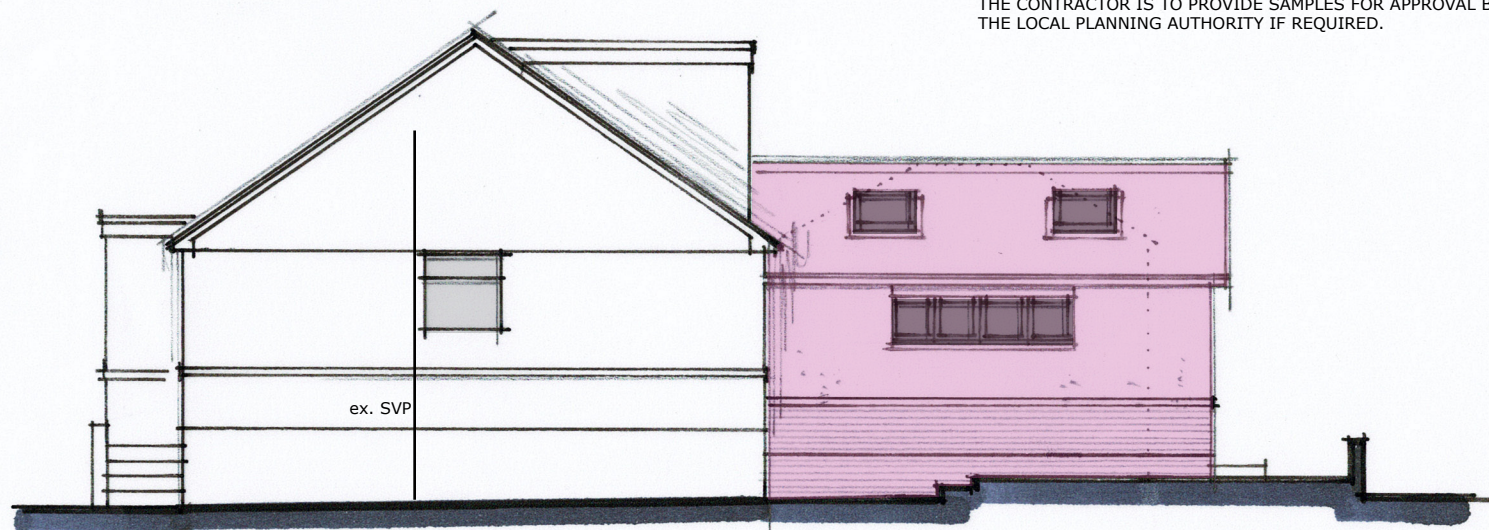

SIDE (s)

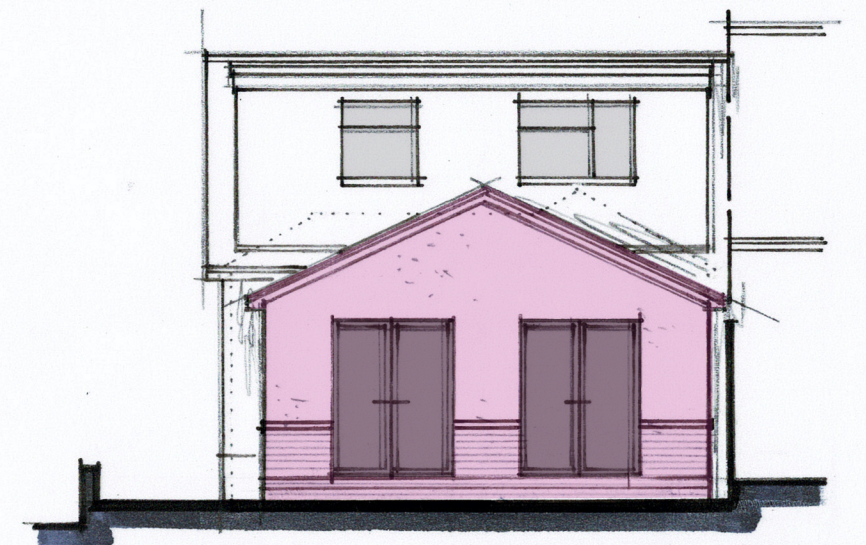

REAR (e)

16 HILLSIDE ROAD, SOMPTING
Proposals 04

March 2026

WAYNE GANDER MCIAT
Chartered Architectural Technologist
98 Durrington Lane
WORTHING
West Sussex
BN13 2RQ
M - 07808 887896
E - waynegander08@gmail.com