

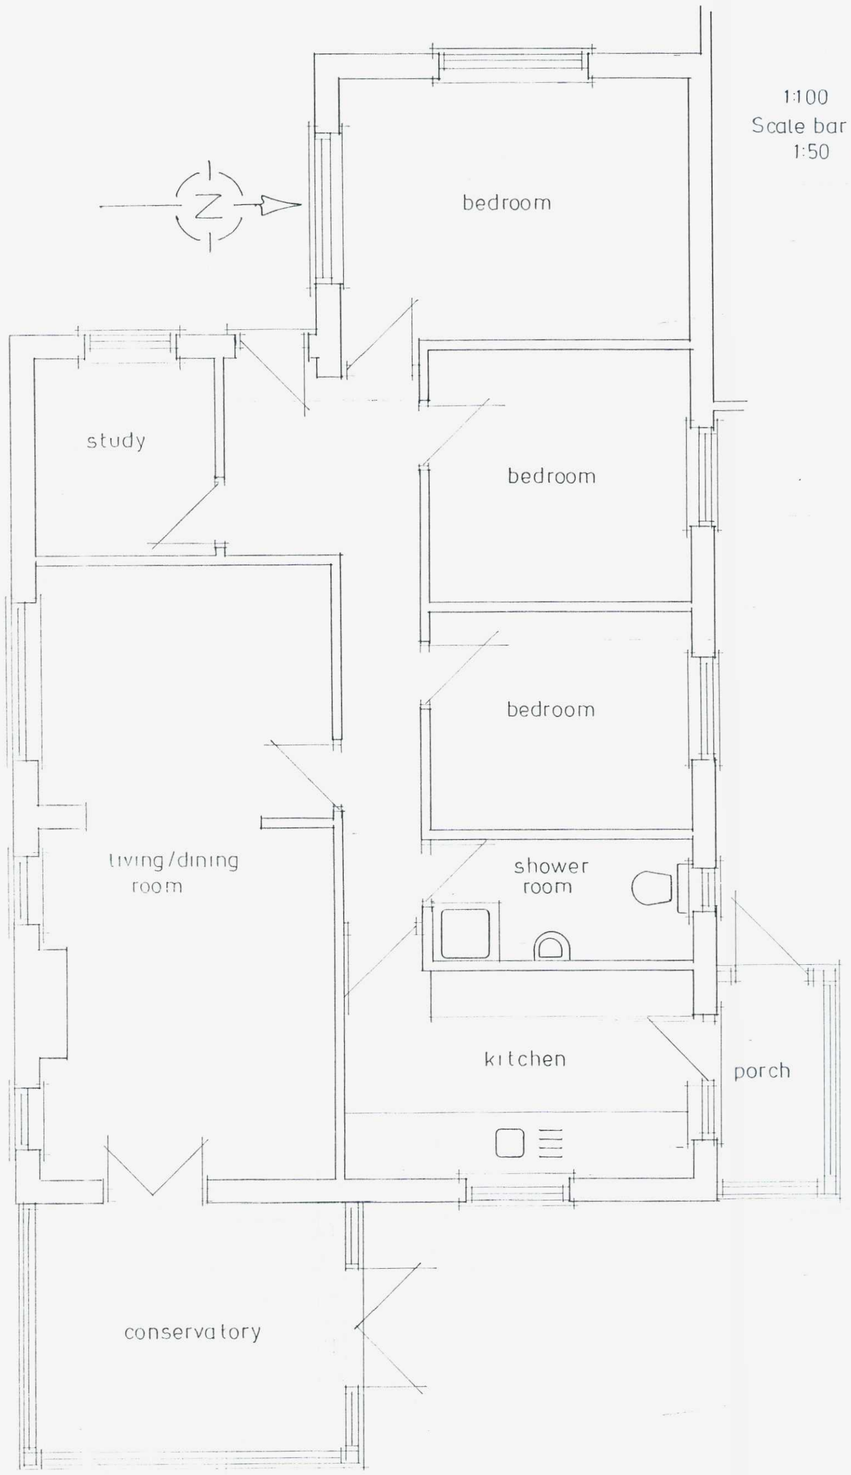


GROUND FLOOR

1:100 0 10m
Scale bar
1:50 0 10m

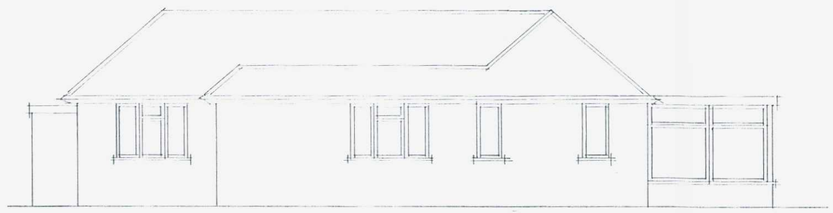

south elevation

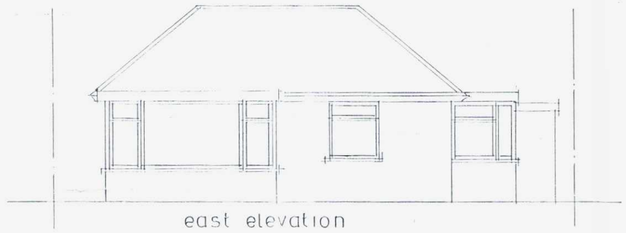

east elevation



west elevation



north elevation

ADU[illegible]ING
PLA[illegible]NG[illegible]ES
PLAN AWDM/0428/13
DATE VALID 10 APR 2013

Existing Layout
23 St James's Avenue
Lancing
Scale 1:50 1:100
Drng no 617/02