Paul Trussler
44 Firle Road
Lancing
West Sussex
BN15 0NZ

PLANNING SERVICES
ADUR & WORTHING
PLAN AWDM/ 0023/11
DATE 19 JUN 2012
VALID

Drawing No: 211/235/5

Roof plans - scale: 1/100

Existing roof plan

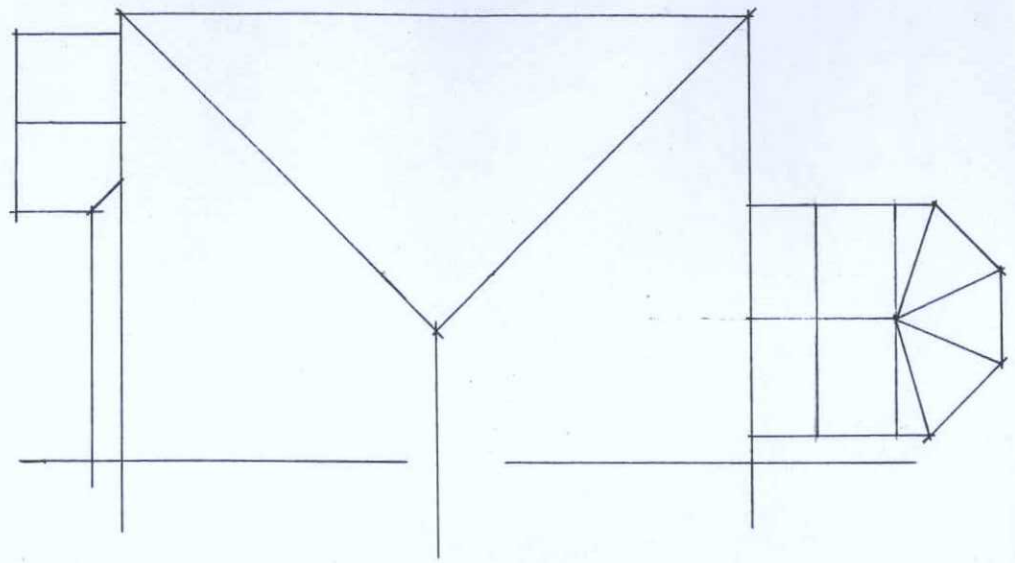

Proposed roof plan

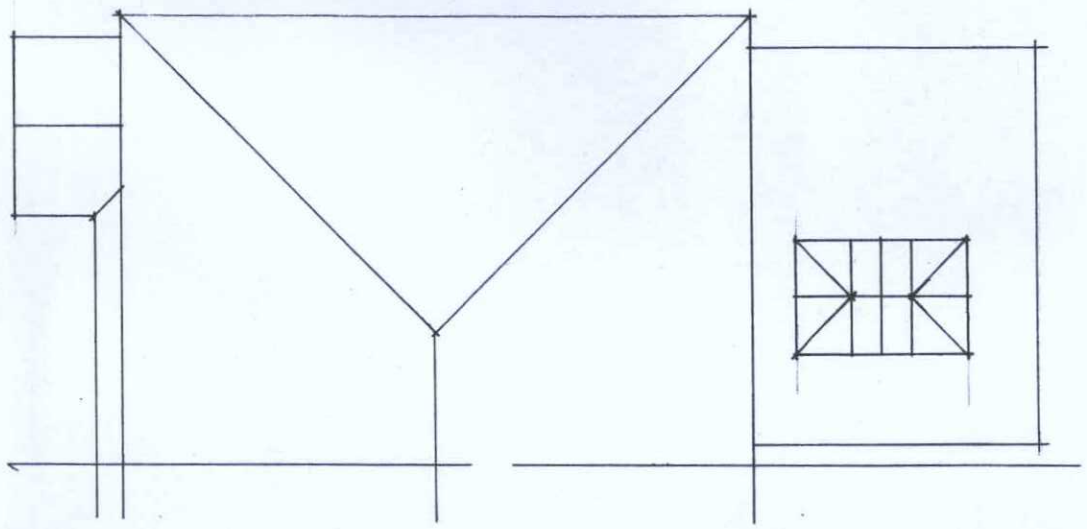

Elevations - scale: 1/100

Existing West Elevation

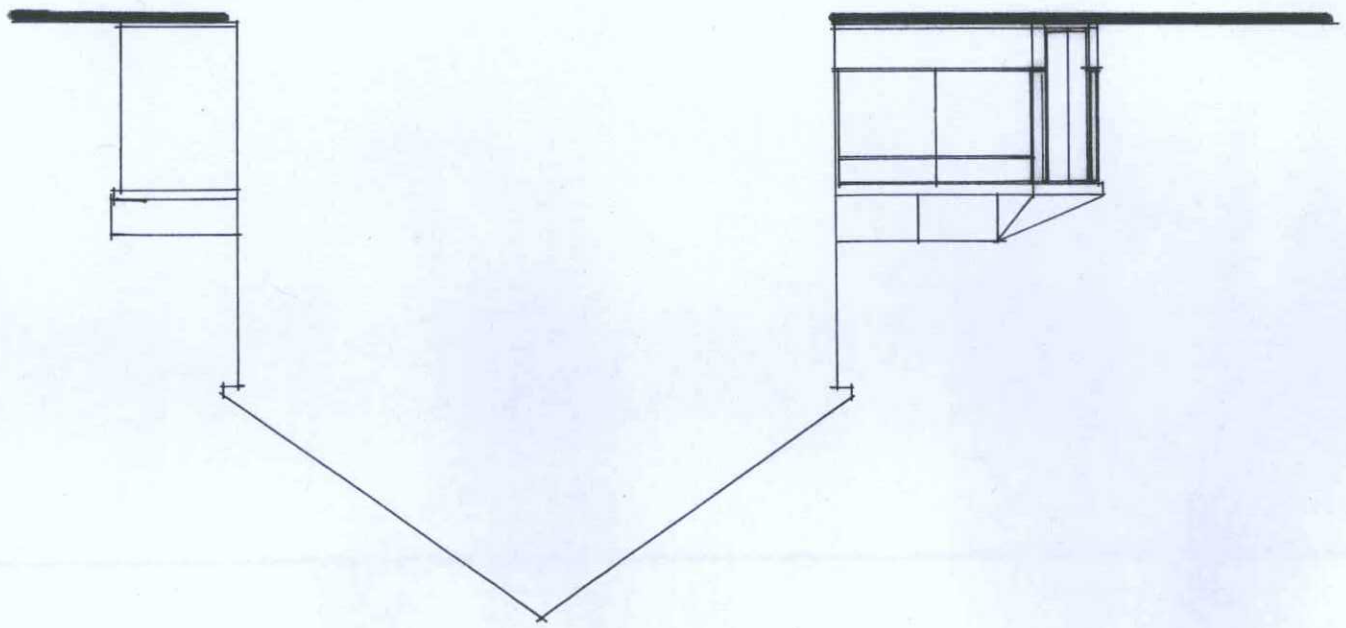

Proposed West Elevation

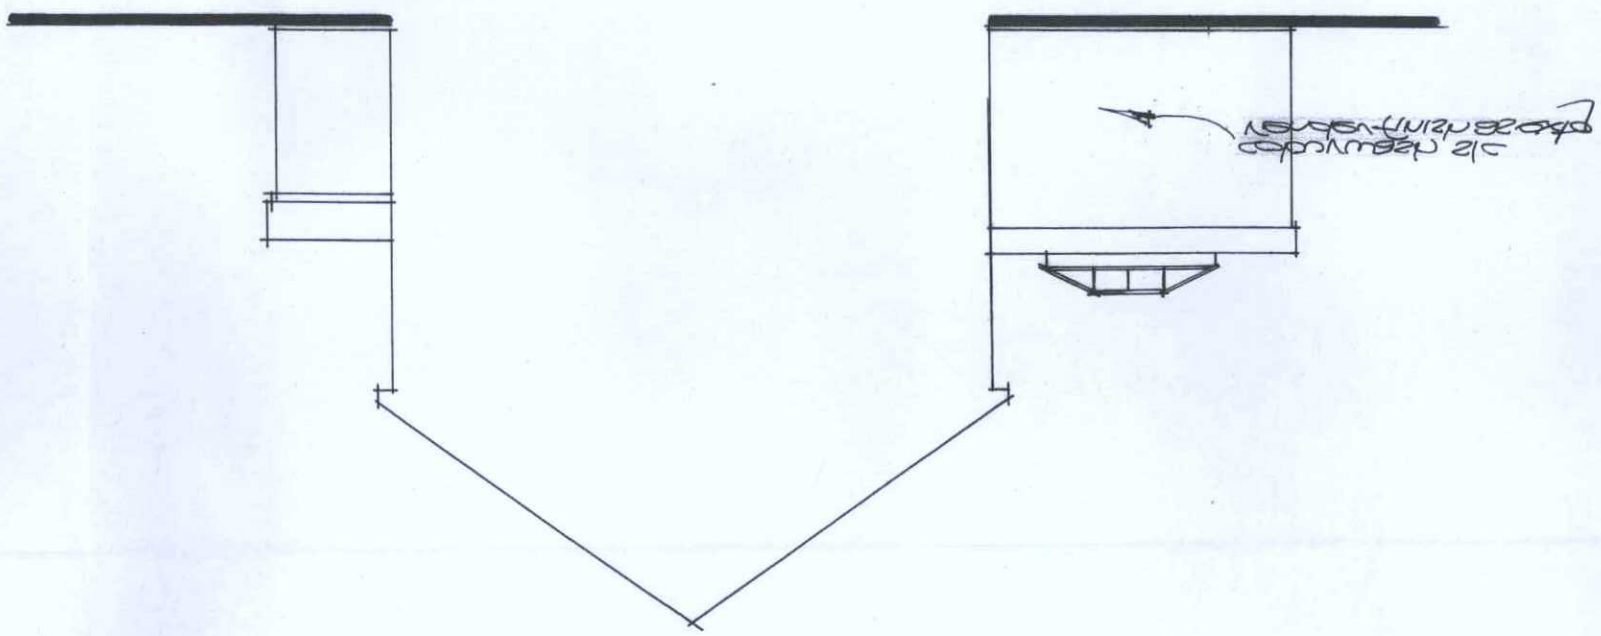

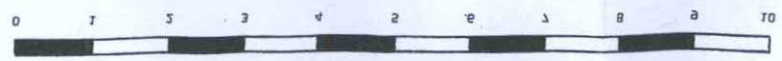

A3

A3 Dated 21/6