ADUR & WORTHING
PLANNING SERVICES
PLAN AWDM/1863/15
DATE VALID - 4 JAN 2016

0m 1 2 3 4 5 6 7 8 9 10

Side Elevation

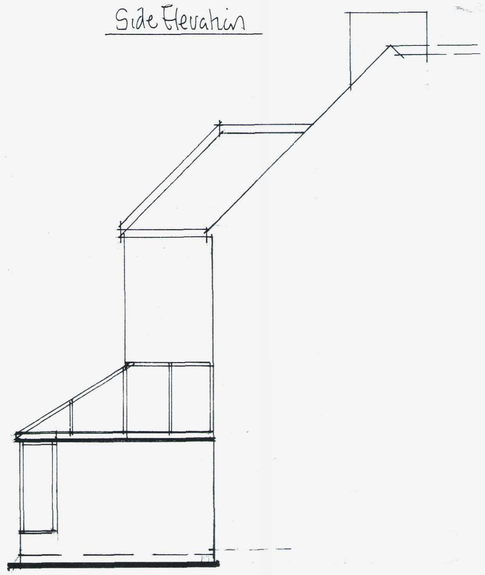

Side Elevation

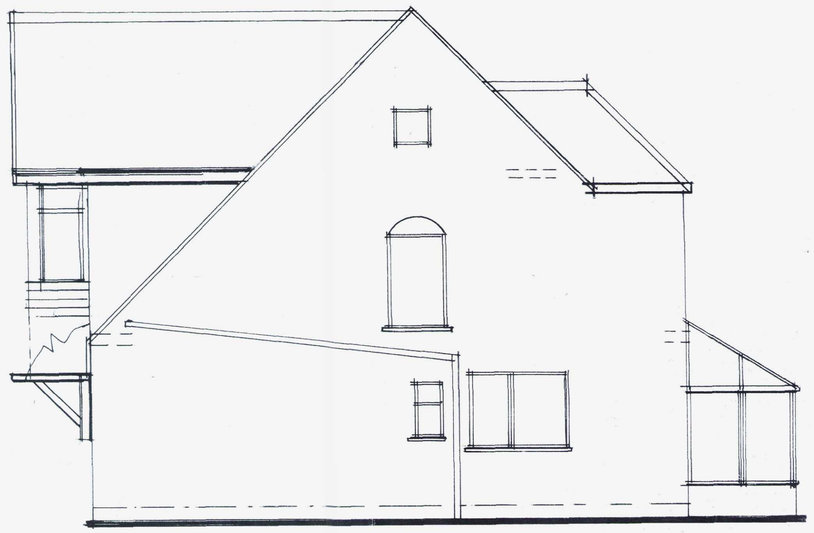

Rear Elevation

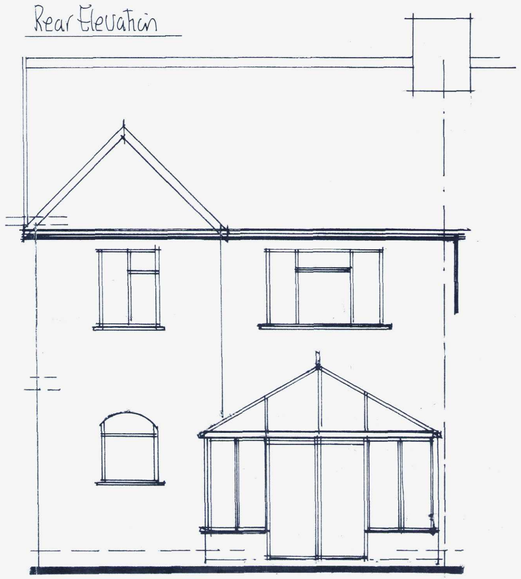

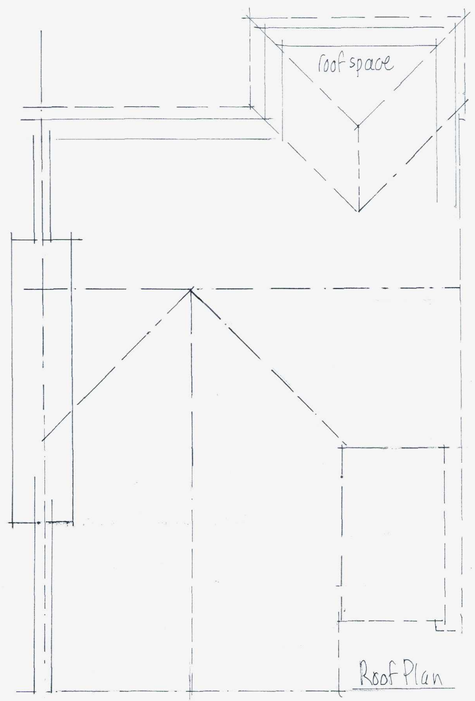

Roof Plan

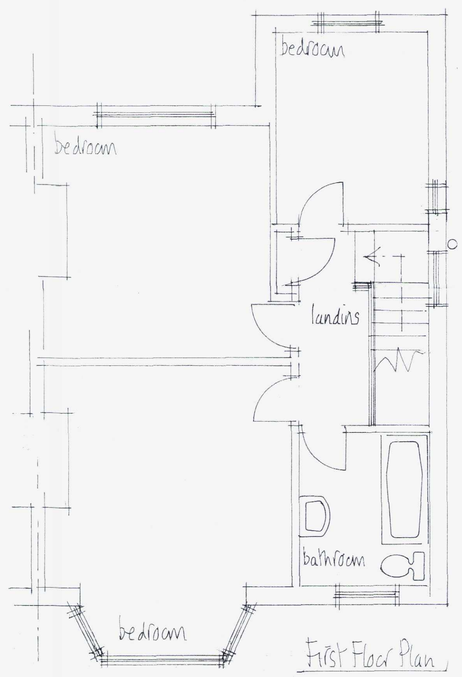

First Floor Plan

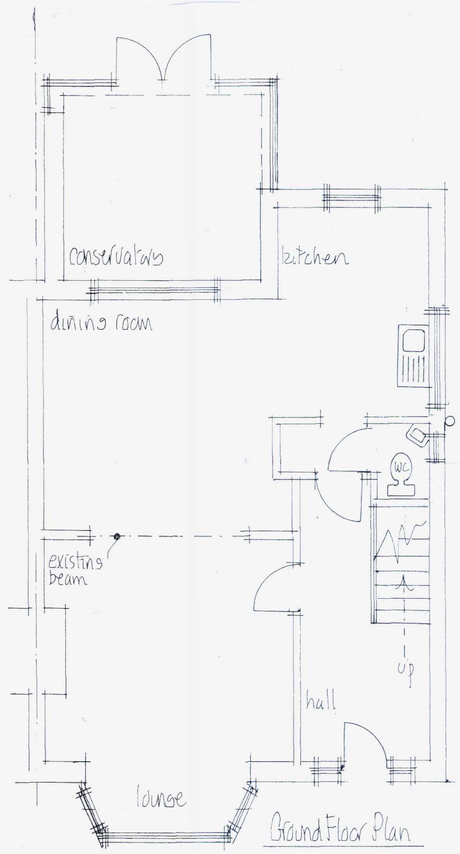

Ground Floor Plan

NOTES:
All dimensions must be checked on site and not scaled from this drawing.

Mel Humphrey
MRICS MBEng

39 Northease Drive
Hove East Sussex BN3 8PQ

RICS
Mobile: 07701 055182
Email: mel_humphrey_uk@yahoo.co.uk

Drawing Title
Existing Details @
275 Upper Shoreham Rd
Shoreham by Sea

Scale: 1:50
Date: Oct 15
Drawn by: mjh
October 15

Drg No:
Rev: