ADUR & WORTHING COUNCILS SERVICES

1863/15

DATE VALID ~4 JAN 2016

0m 1 2 3 4 5 6 7 8 9 10

Side Elevation

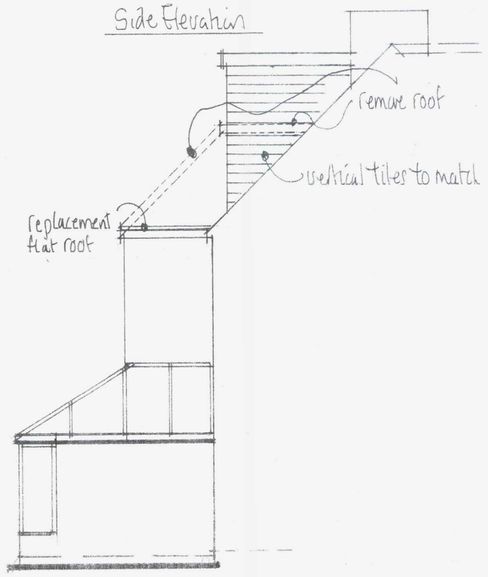

Side Elevation

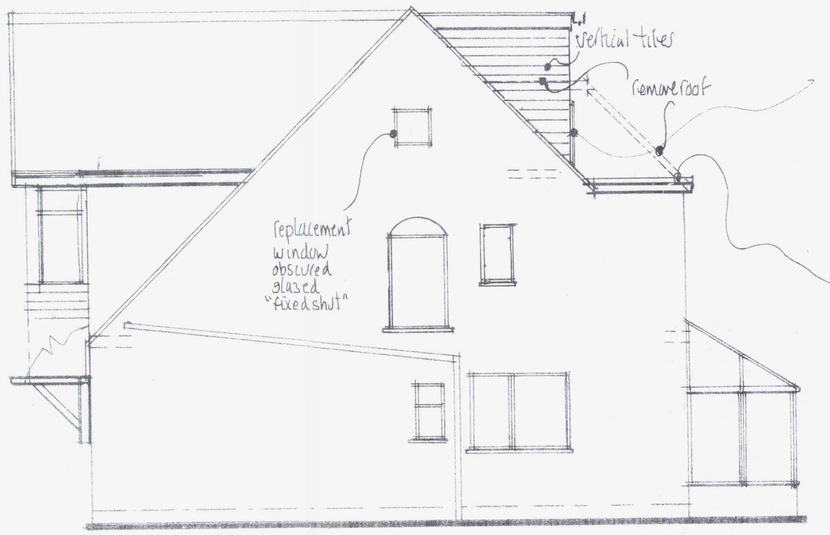

Rear Elevation

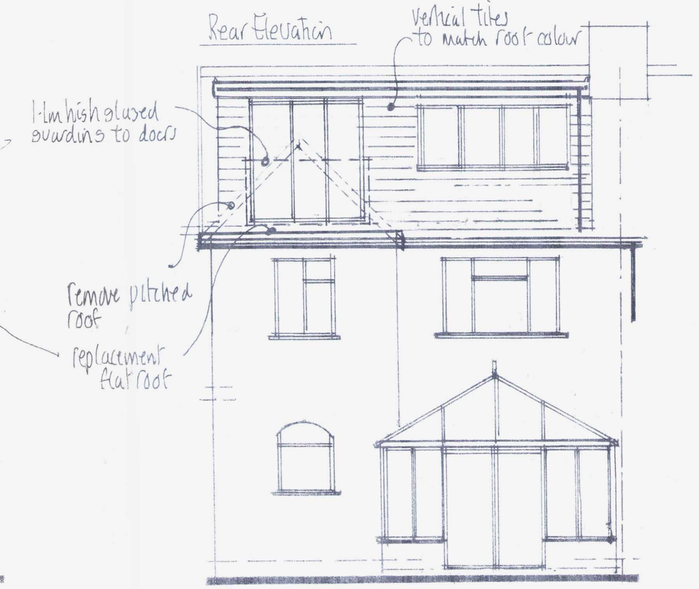

Cubic capacity.

$\frac{2.4}{2} \times 2.4 \times 6.1 = 17.6m^3$

Revision (a) Dec 15

cubic capacity confirmed
roof above new bedroom removed &
replacement flat roof added.
dwarf wall within bathroom repositioned

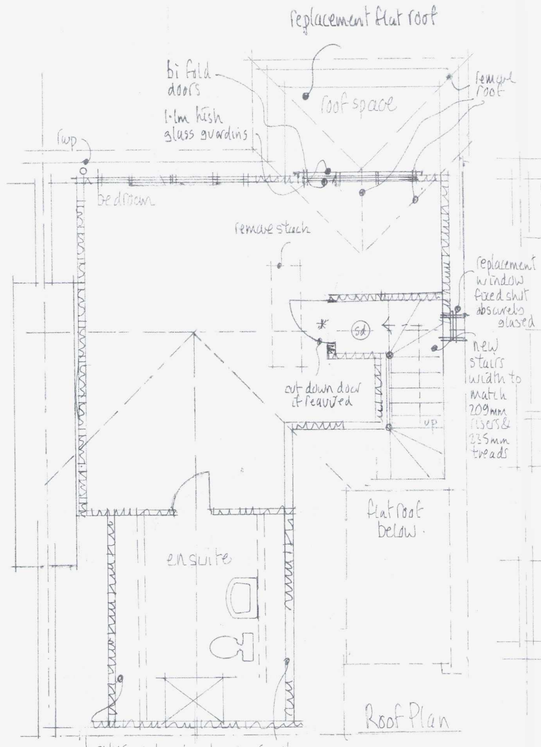

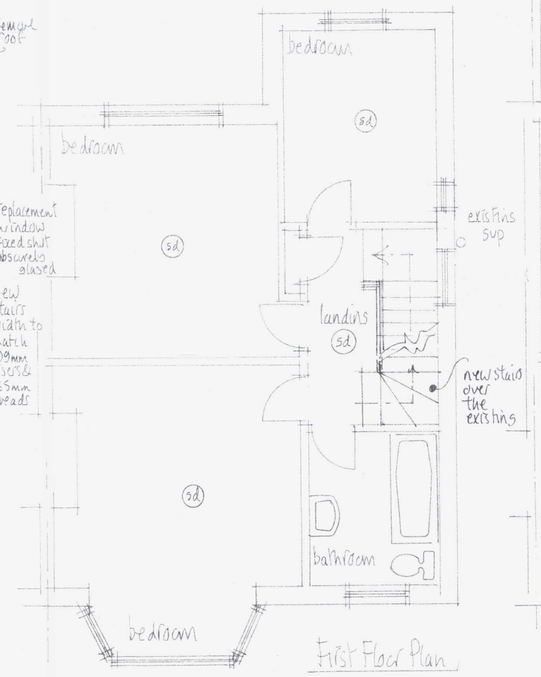

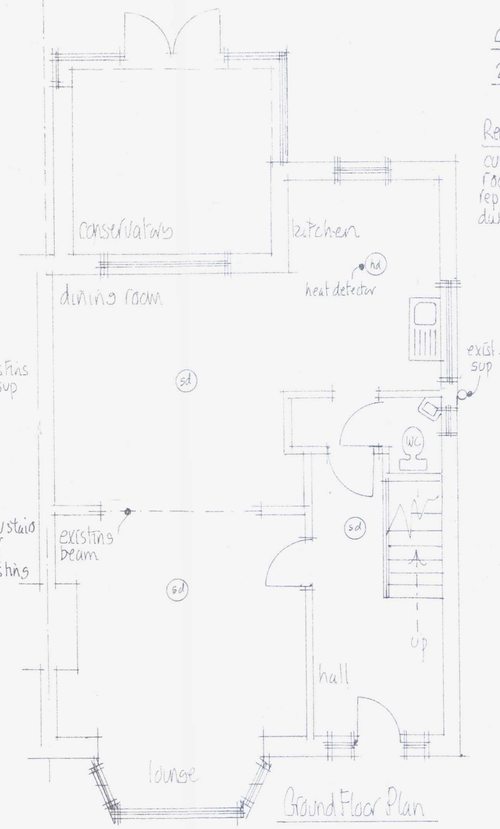

NOTES:
All dimensions must be checked on site and not scaled from this drawing.

Mel Humphrey
MRICS MBEng

39 Northease Drive
Hove East Sussex BN3 8PQ

RICS Mobile: 07701 055182
Email: mel_humphrey_uk@yahoo.co.uk

Drawing Title
Loft Conversion @
275 Upper Shoreham Rd
Shoreham by Sea

Scale: 1:50

Date: Oct 15 Drawn by: mjh

October 15

Drg No: Rev: