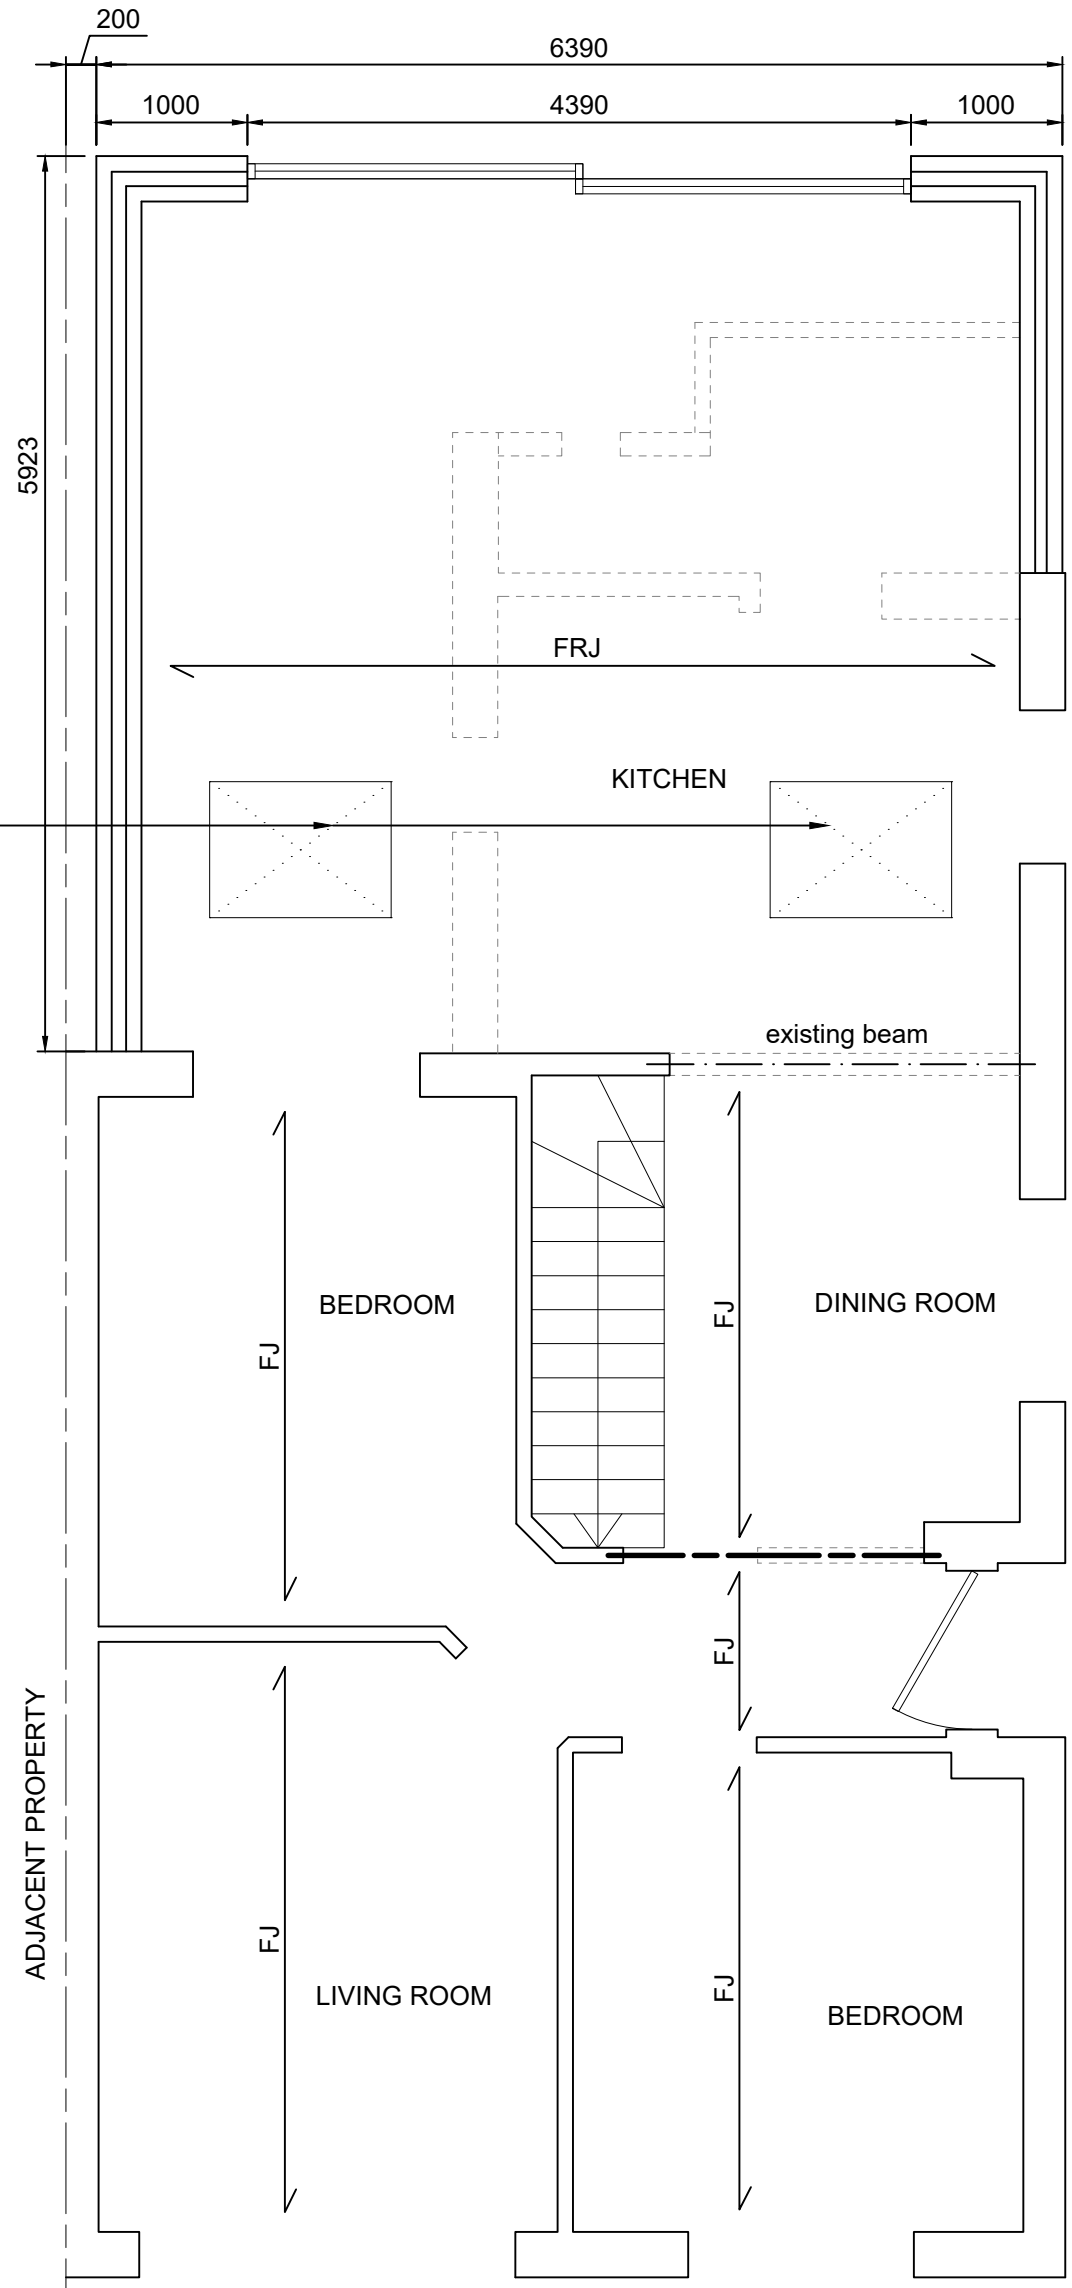

FRJ — Denotes assumed span of new flat roof joists.

FJ — Denotes assumed span of existing floor joists to be confirmed.

Proposed Ground Floor Plan.

(Showing structure over)

(1:50)

0 1.0m 1.5m 2.0m 3.0m 5.0m 10.0m

SCALE BAR (1:50)

Revision:	Date:	Description:
–	–	–

PHILIP GOACHER ASSOCIATES
Consulting Civil and Structural Engineers
Park House • 122A Newland Road • Worthing • West Sussex • BN11 1LB
TEL: 01903 217723 • EMAIL: mail@pgoacher.co.uk
www.pgoacher.co.uk

Mr Matt Andrews

7 The Gardens, Southwick

PROPOSED GROUND FLOOR

Scale(s):	Date:	Engineer:	Checked:
1:50@A3	SEPT'22	OR	SG

Project No:	Drawing No:	Revision:
22313	PL3	–